




SITE LOCATION PLAN 1:1250

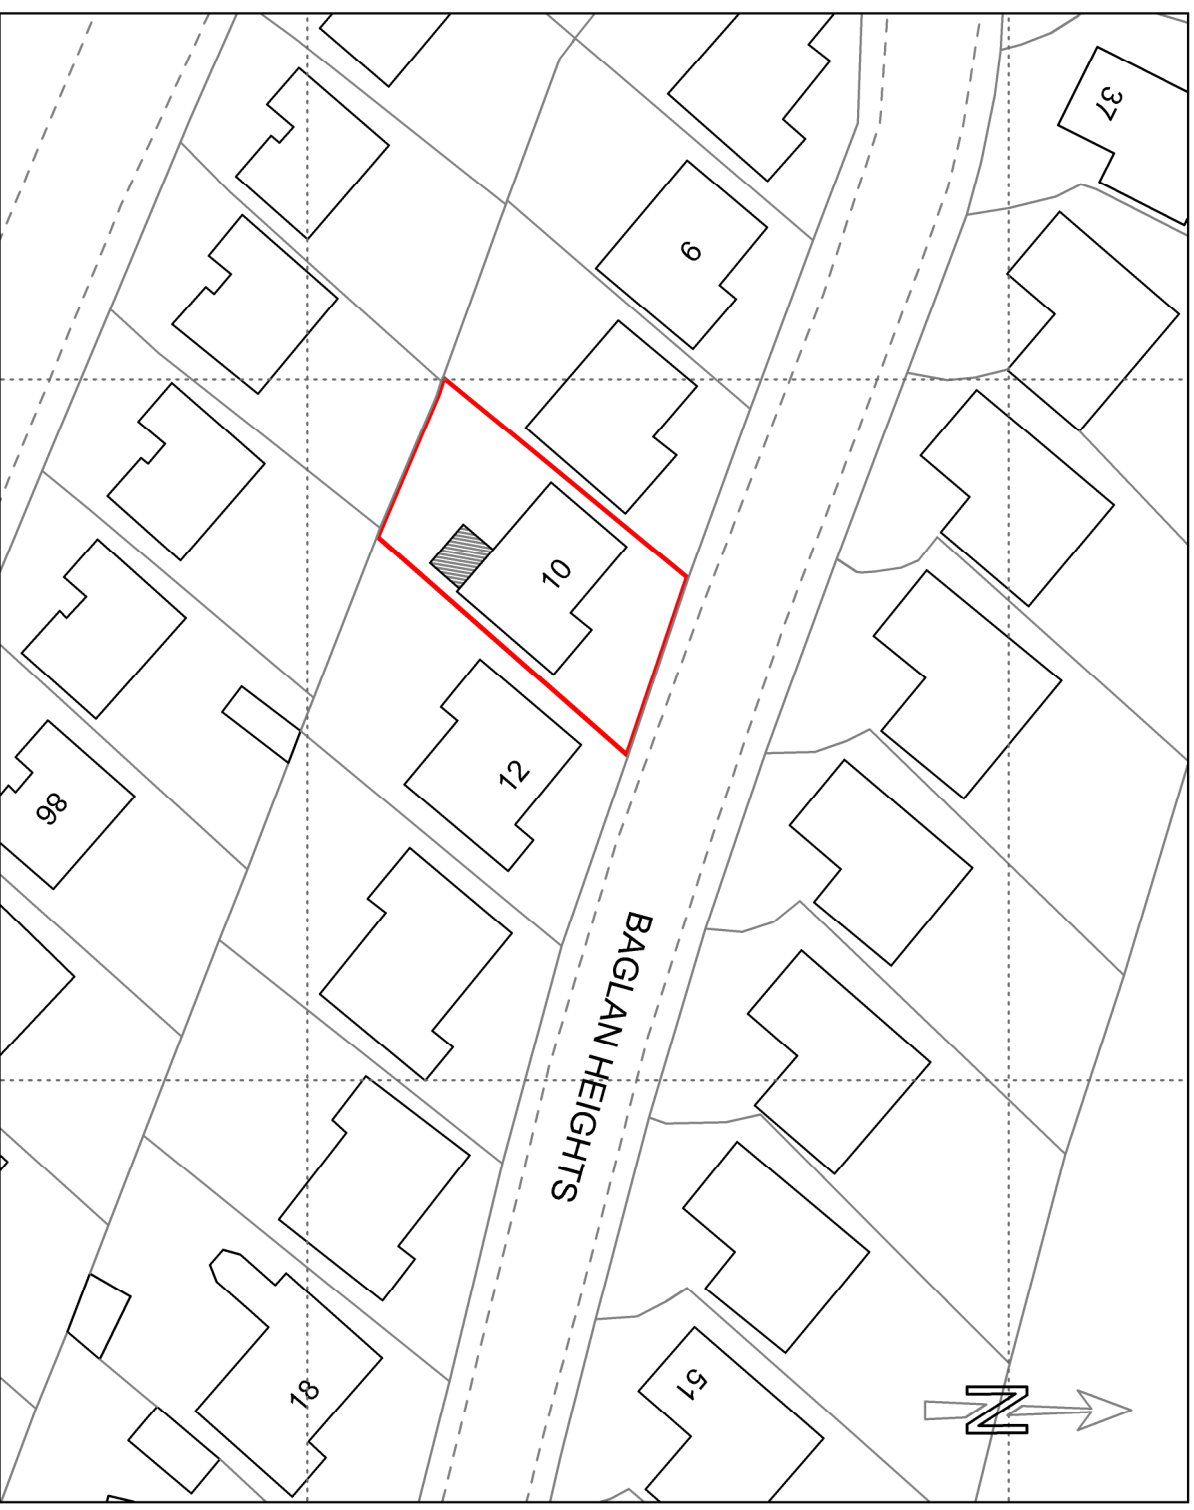

BLOCK PLAN 1:500

[illegible]

DANIEL & SARAH DEANE
10 BAGLAN HEIGHTS
BAGLAN, PORT TALBOT SA12 8UF

SITE LOCATION PLAN & BLOCK PLAN

Drawn By: CLG

Date: 19/02/2022

Scale:	1:1250 @ A3L 1:500 @ A3L	Dwg No:	21-362P/109
--------	-----------------------------	---------	-------------

[illegible]