




ROOF REAR ELEVATION - EXISTING
1 : 100

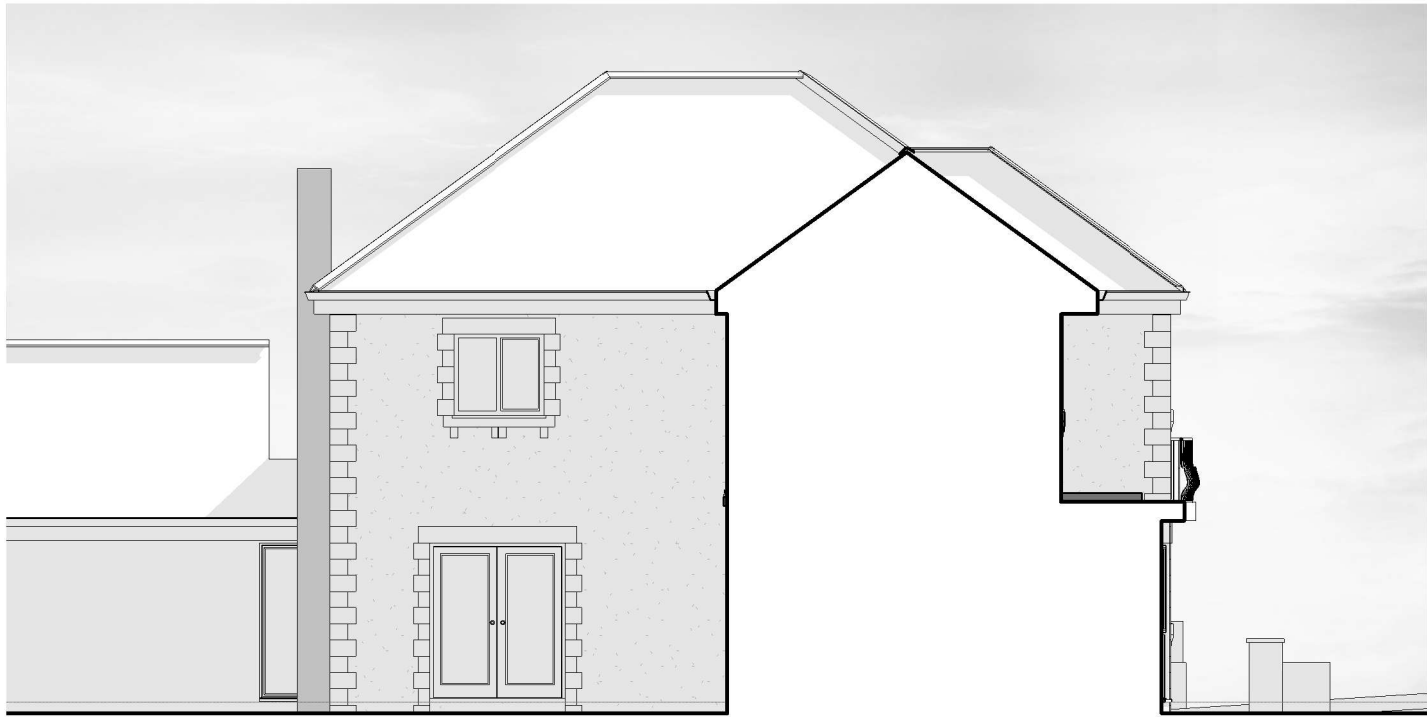

SIDE ELEVATION - EXISTING
1 : 100



ROOF SIDE ELEVATION - EXISTING
1 : 100



FRONT ELEVATION - EXISTING
1 : 100