



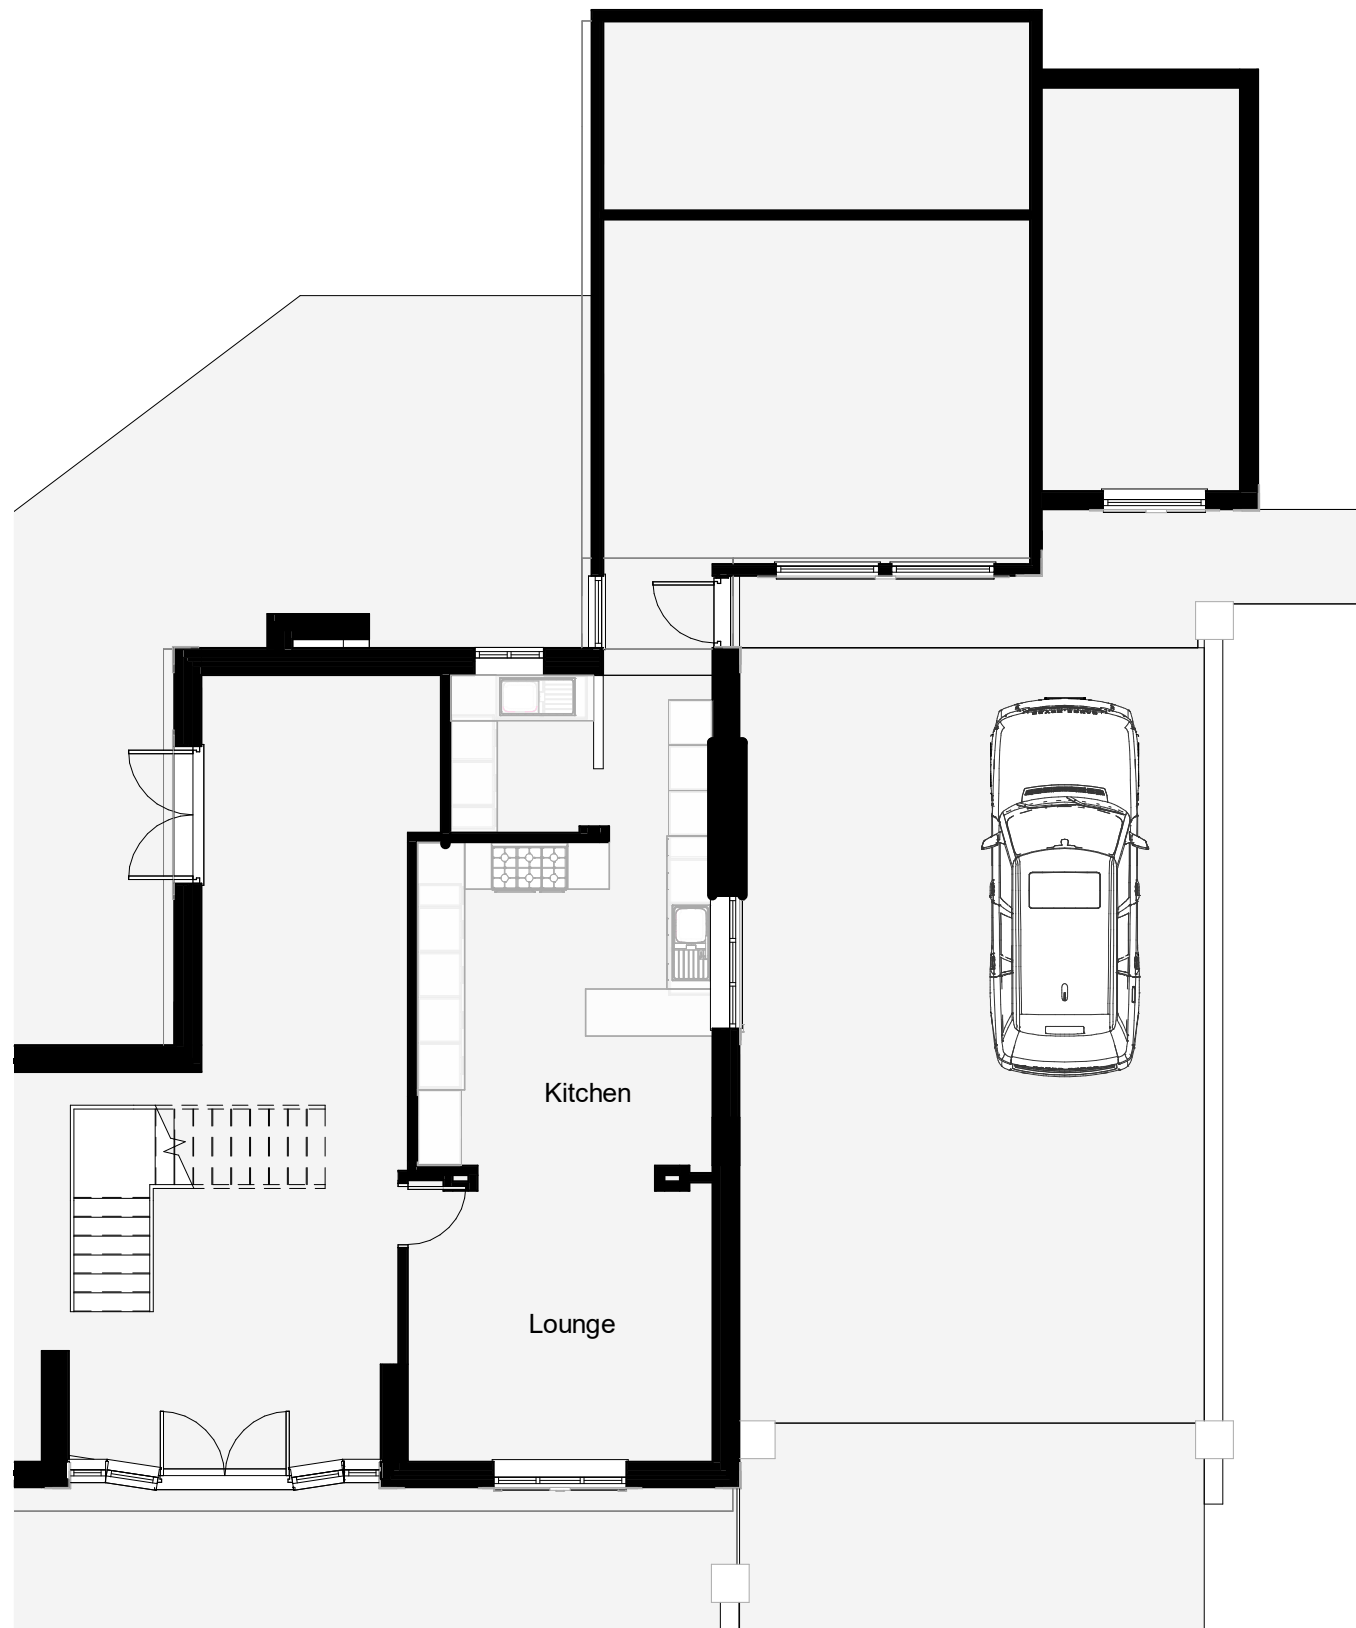

GROUND FLOOR - EXISTING

1 : 100

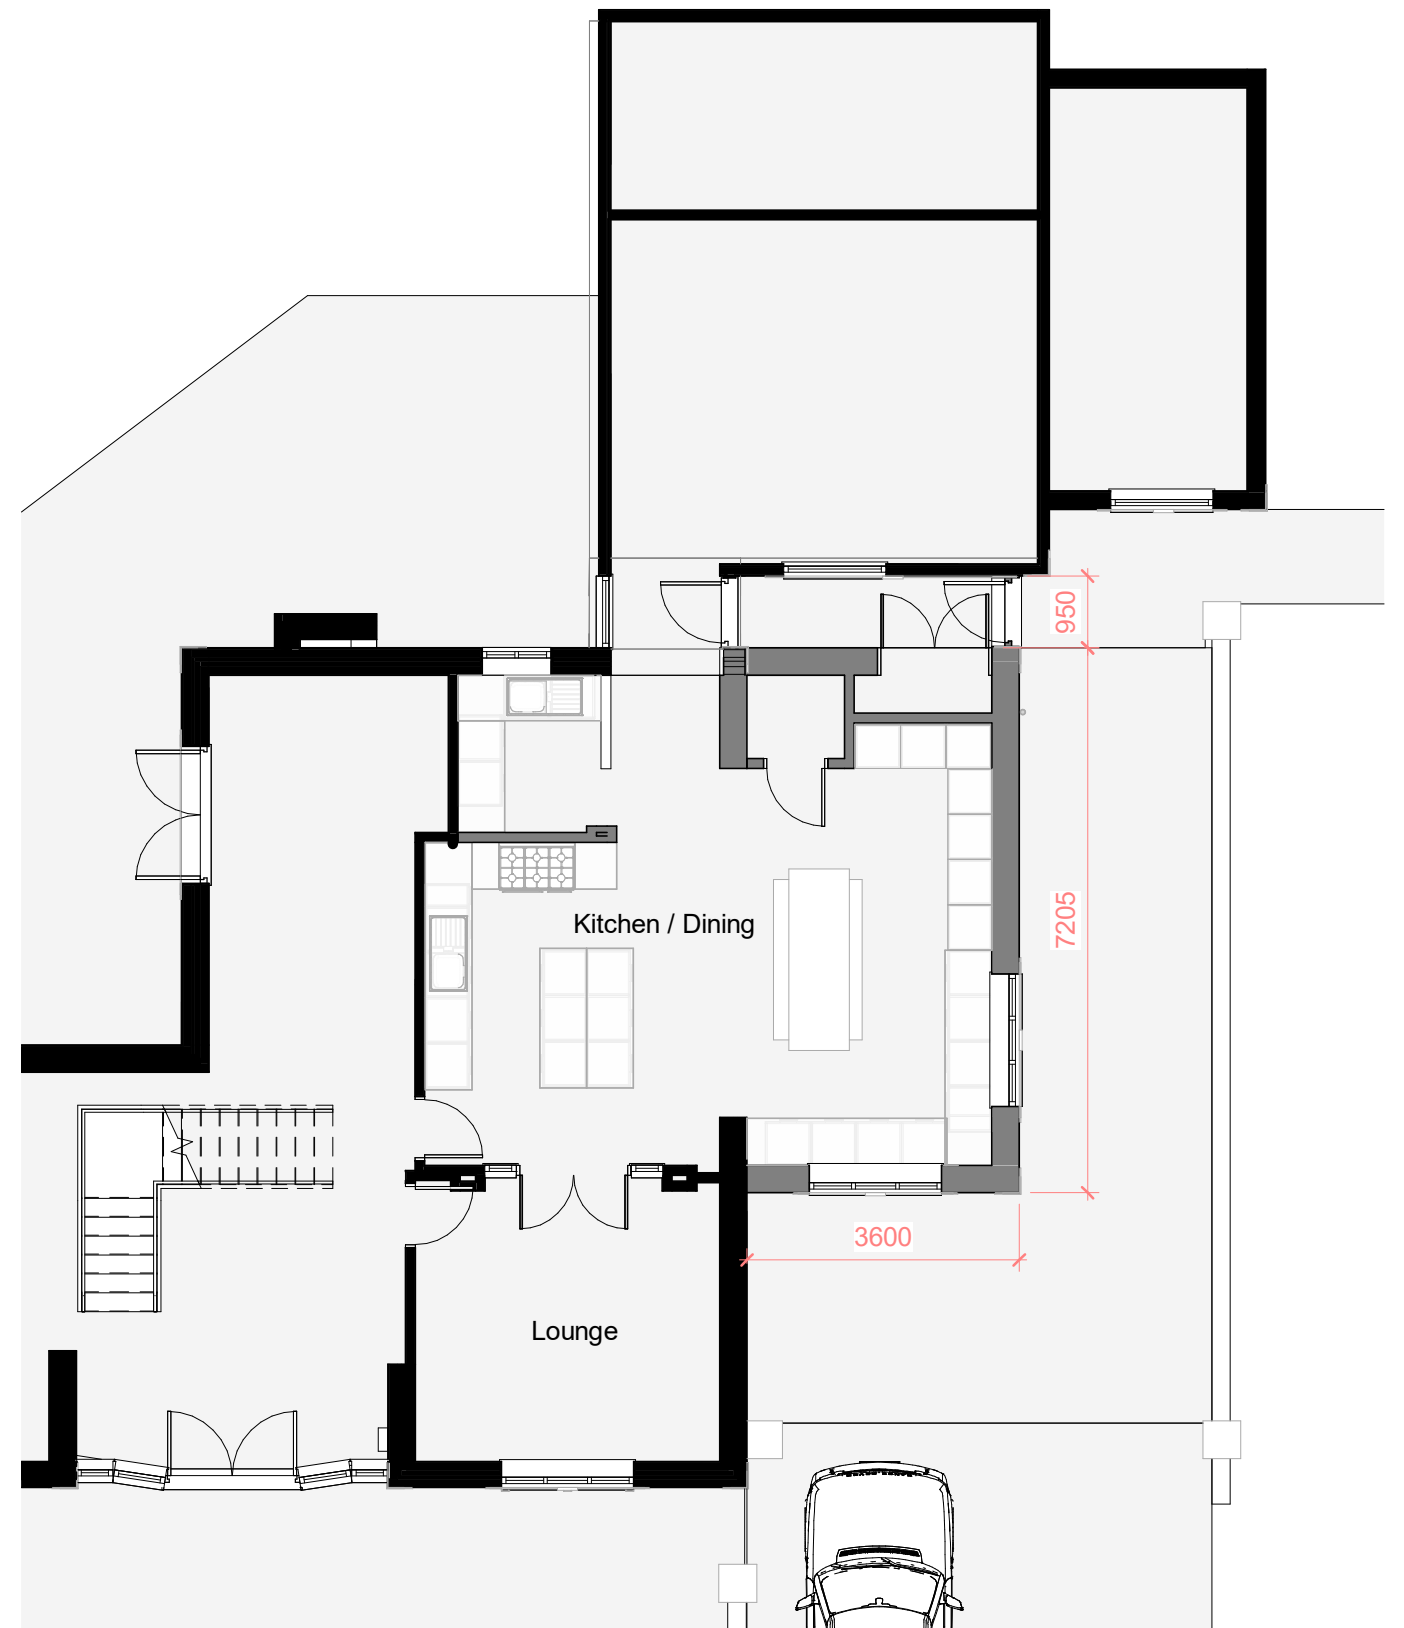

GROUND FLOOR - PROPOSED

1 : 100