





ROOF REAR ELEVATION - PROPOSED

1 : 100

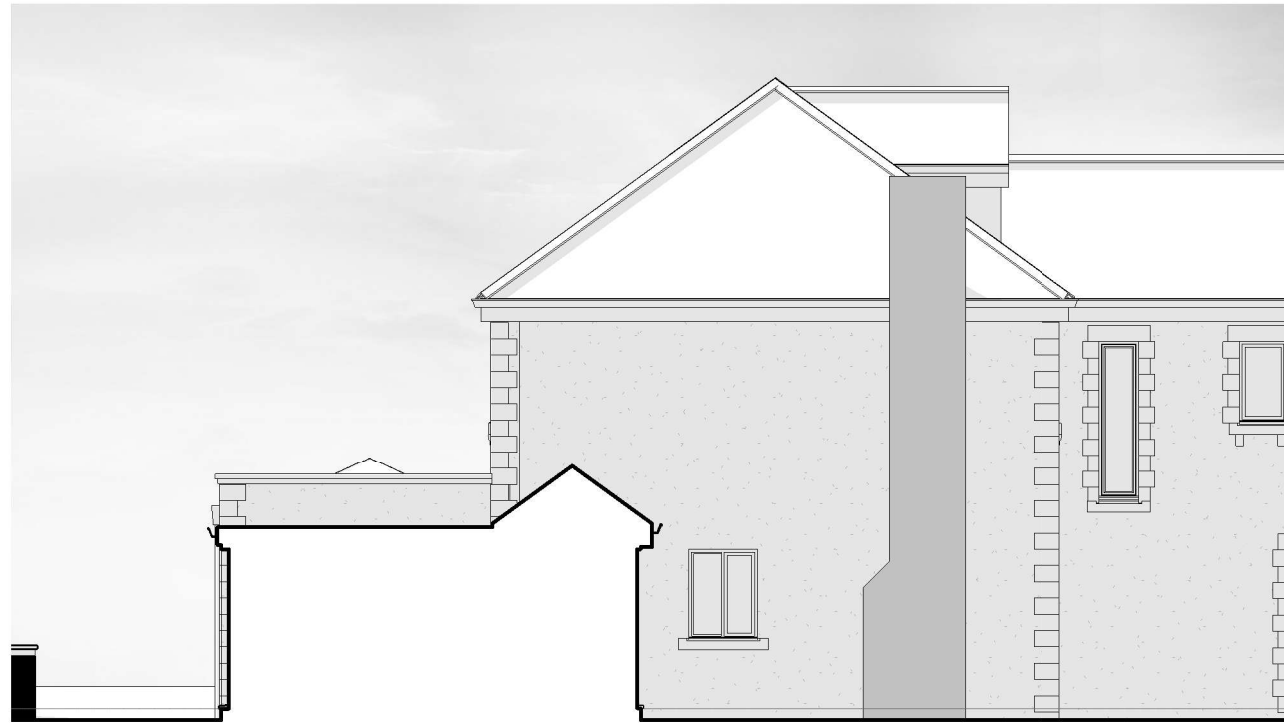

SIDE ELEVATION - PROPOSED

1 : 100

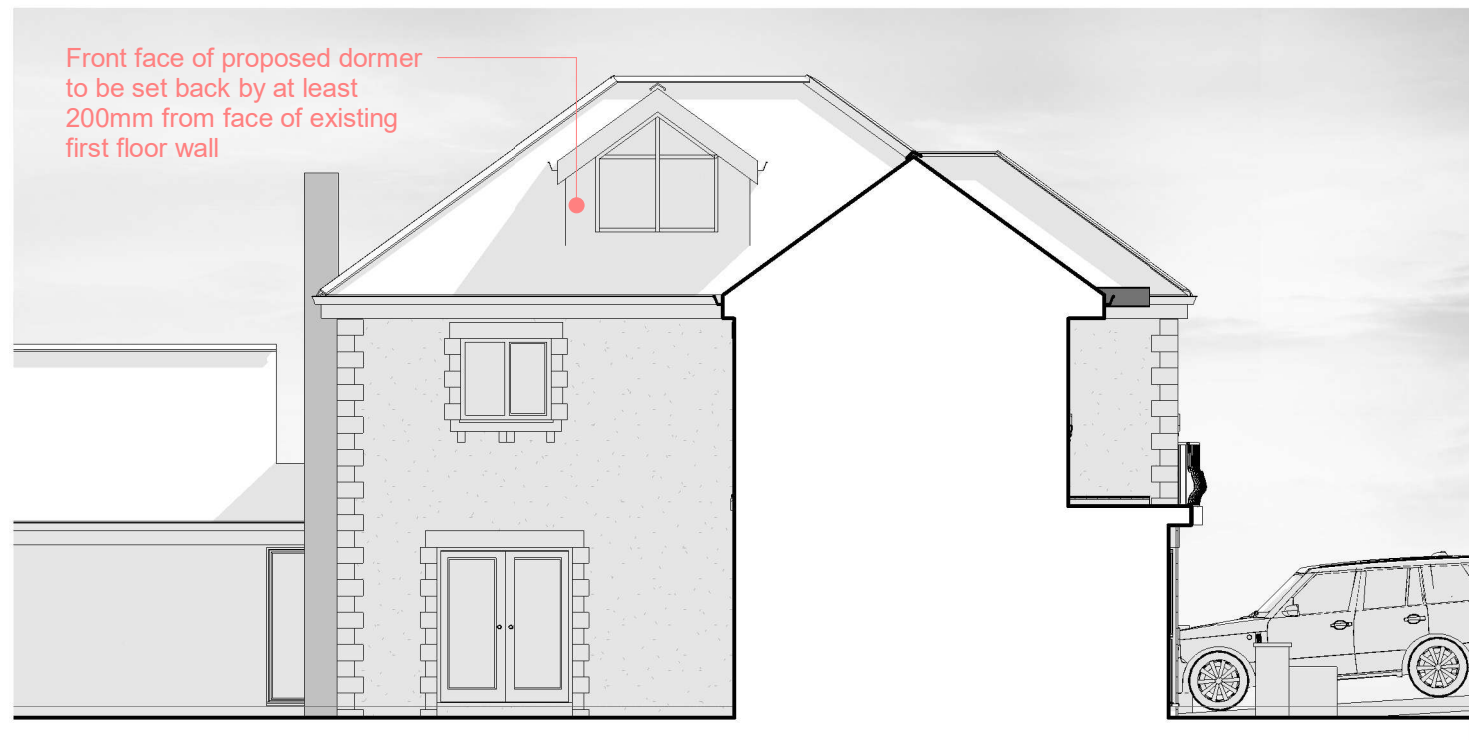

ROOF SIDE ELEVATION - PROPOSED

1 : 100



FRONT ELEVATION - PROPOSED

1 : 100