



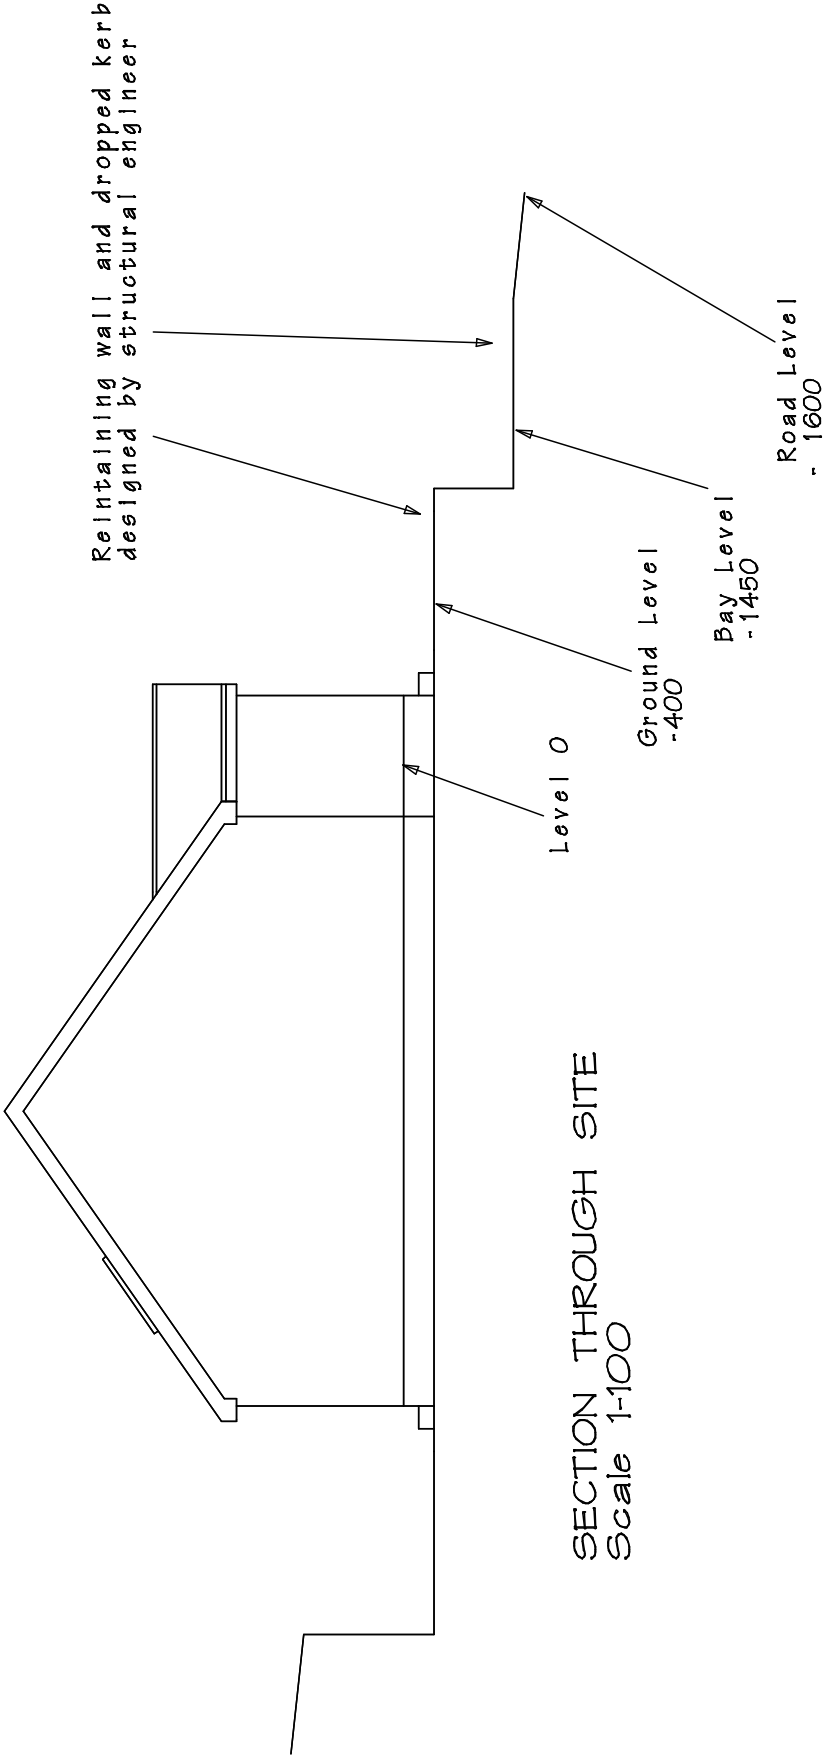

SECTION THROUGH SITE
Scale 1:100

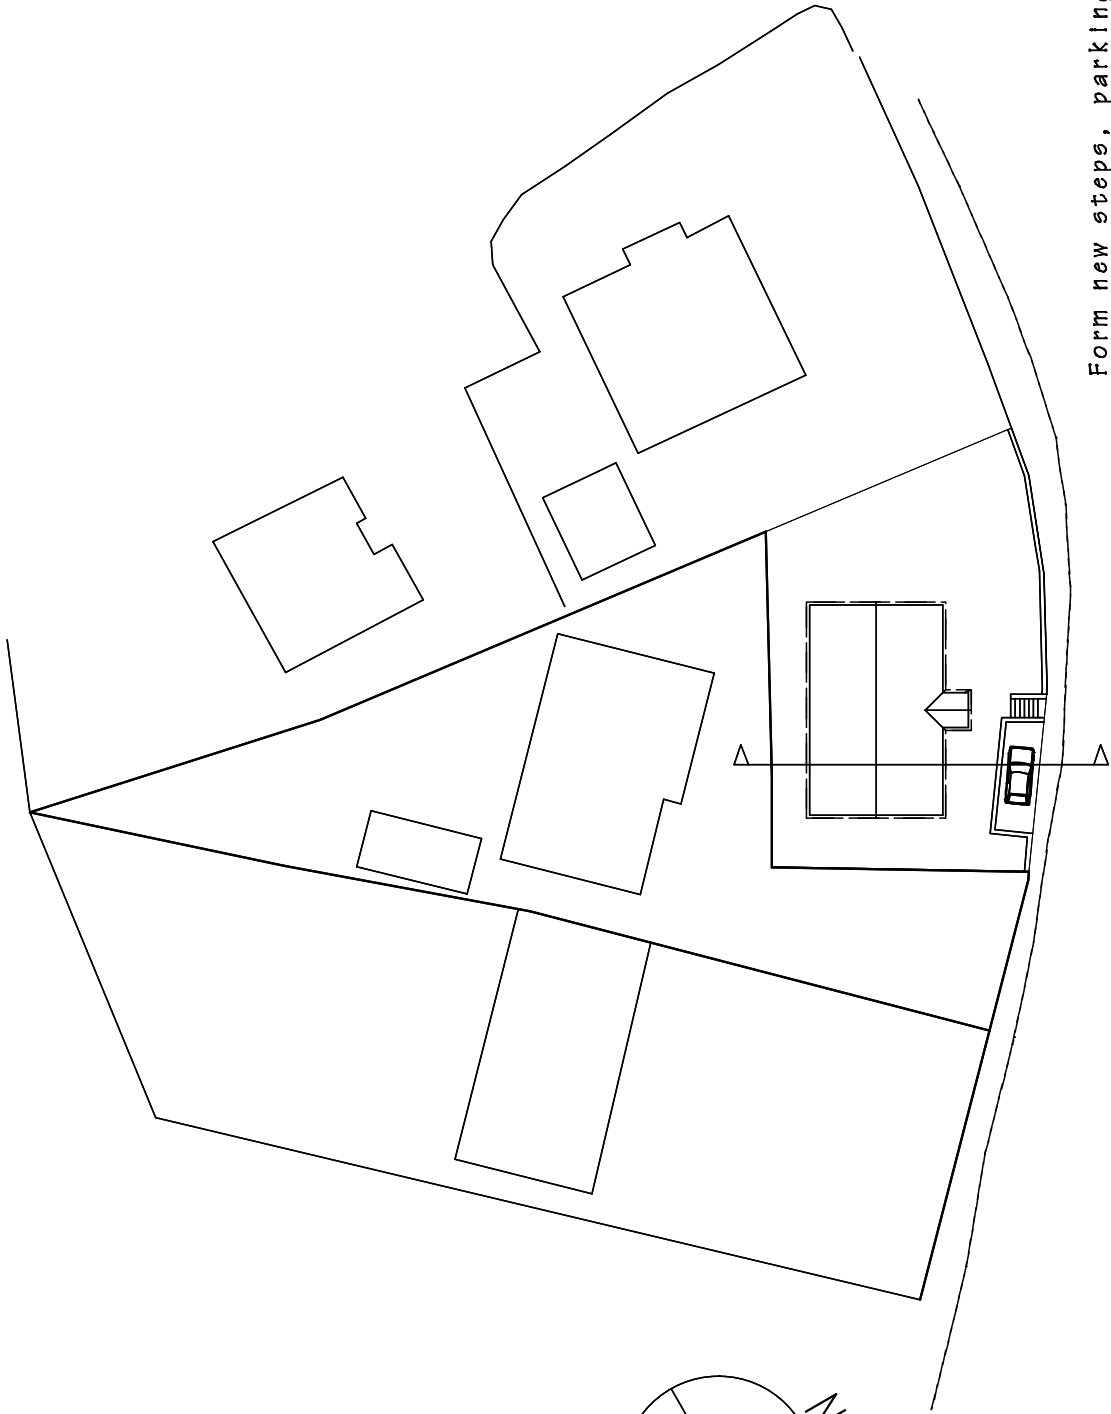

BLOCK PLAN

CONVERSION AMBULANCE HALL to BUNGALOW
5 VARTEG RD, BRYN, PORT TALBOT, SA13 2RF.
Mr and Mrs Stuart John 07842 138538.

DRAWING TITLE		
BLOCK PLAN and SECTION – PLANNING ISSUE		
SCALE 1 to 500 @ A3	Date April 2022.	DRAWING No. 2020/12
DO NOT SCALE DRAWING. FIGURED DIMENSIONS ONLY TO BE USED. DISCREPANCIES TO BE REPORTED IMMEDIATELY.		