


THIS IS A C.A.D. PRODUCED DRAWING AND SHOULD NOT BE AMENDED BY HAND.

NOTES

- 1 All dimensions in millimetres unless otherwise stated.
- 2 Do not scale off drawing. All dimensions to be checked on site.

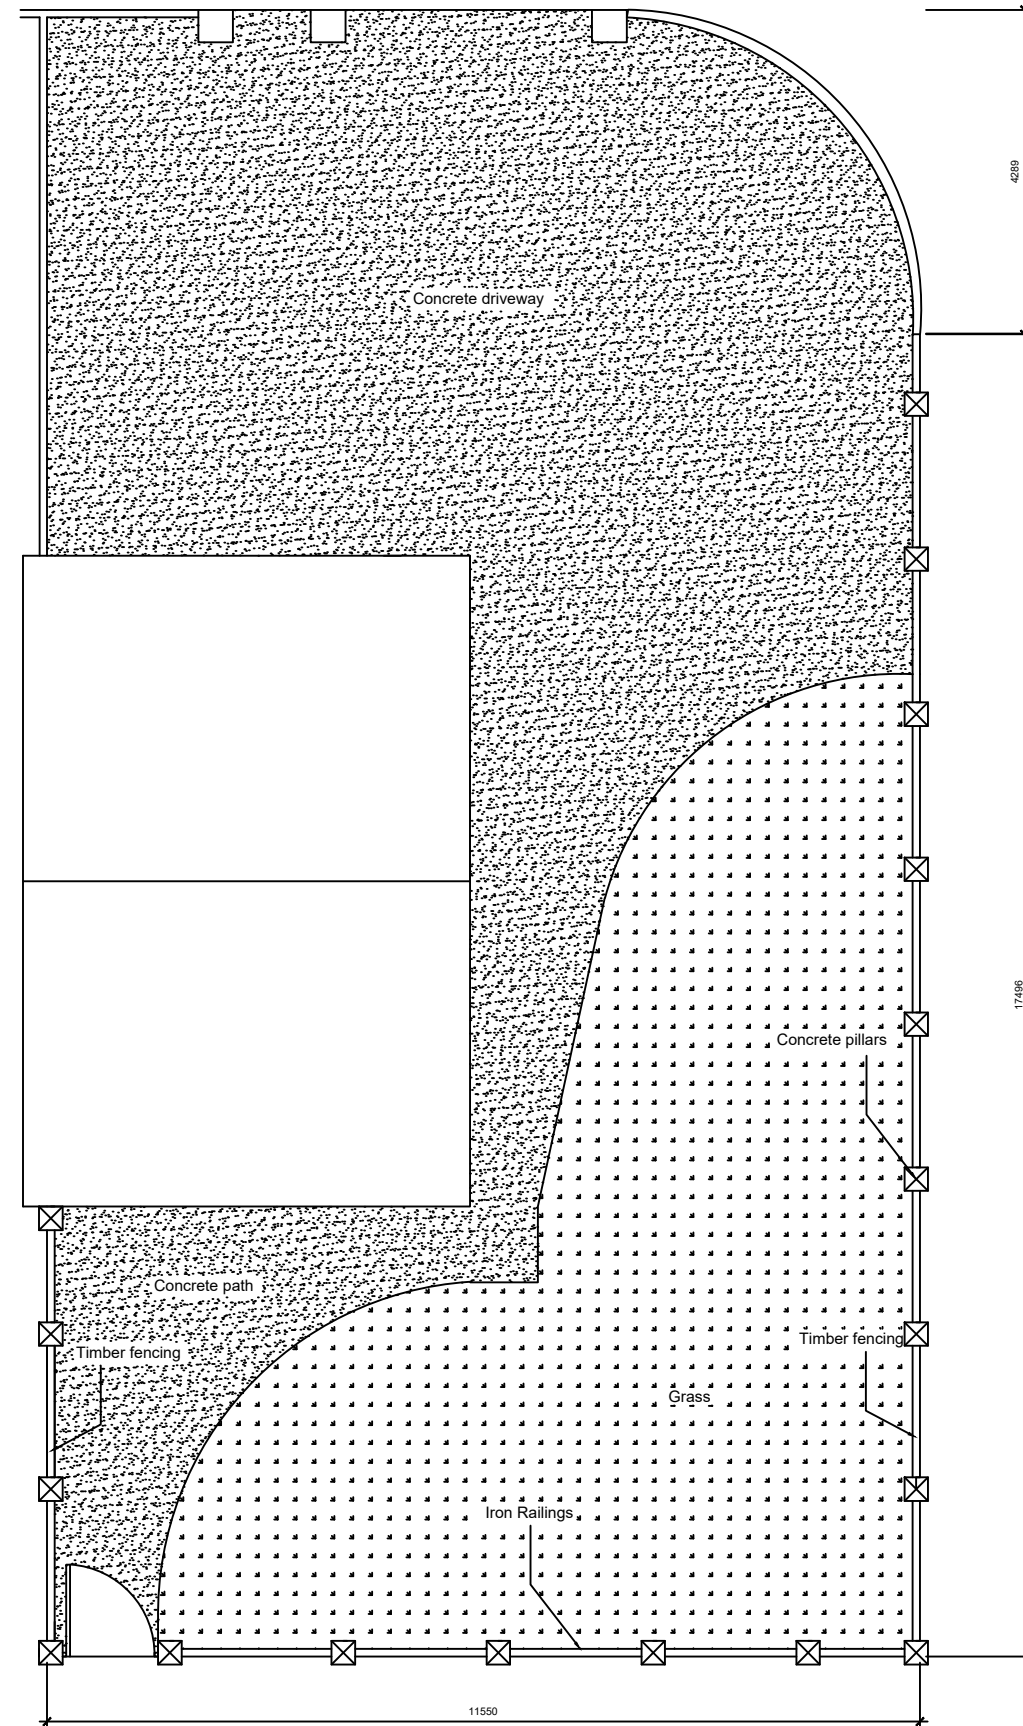

Proposed Plan

Rev	Details		Dr	Date	
Project					
45 Waun Wen, Cwmavon, Port Talbot					
Proposed Plans					
Drawn	DB	Checked		Approved	
Date	7/2/22	Date		Date	
Scales	1:100				
Drawing No.				PRV45-005	