


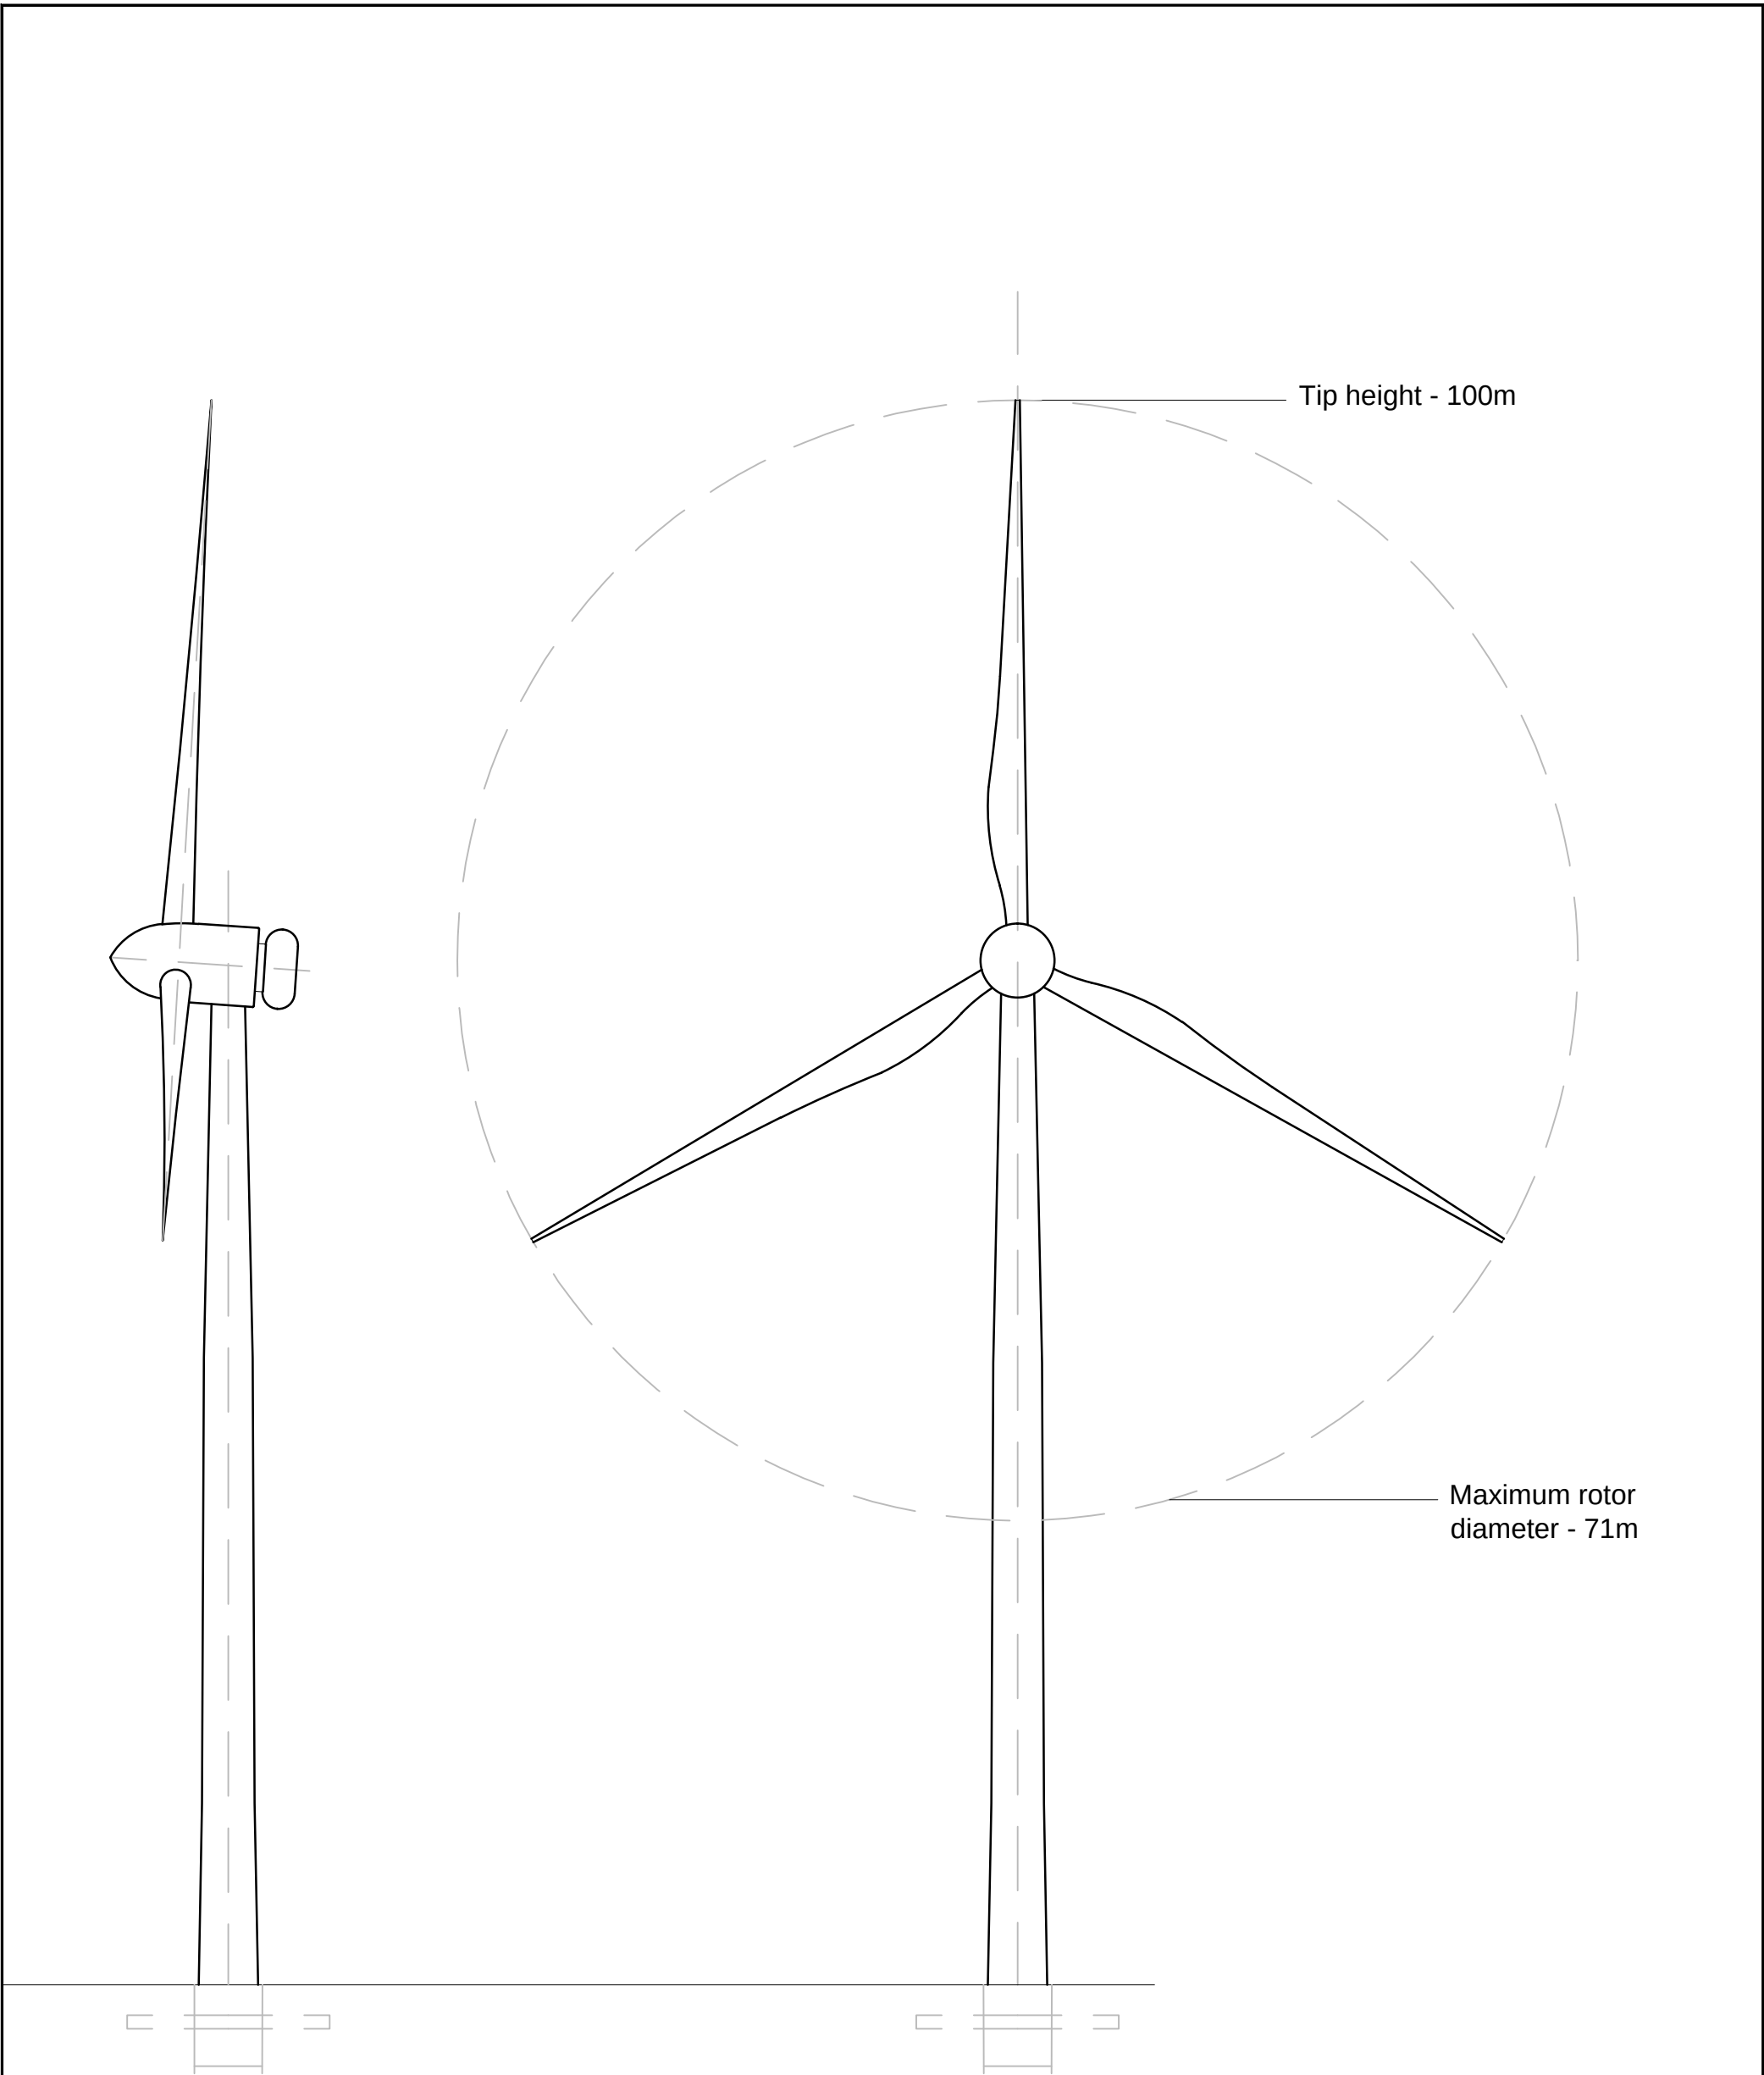

CLIENT: Infinite Renewables		SCALE: 1:400@A3
PROJECT: Turbine - 100m Tip height		DATE: 06/07/2021
DRAWING: Indicative Proposed Elevations		DRAWN: RS
DRAWING No: V-70 901	REV:	CHECKED: GJ