



Existing Plan View

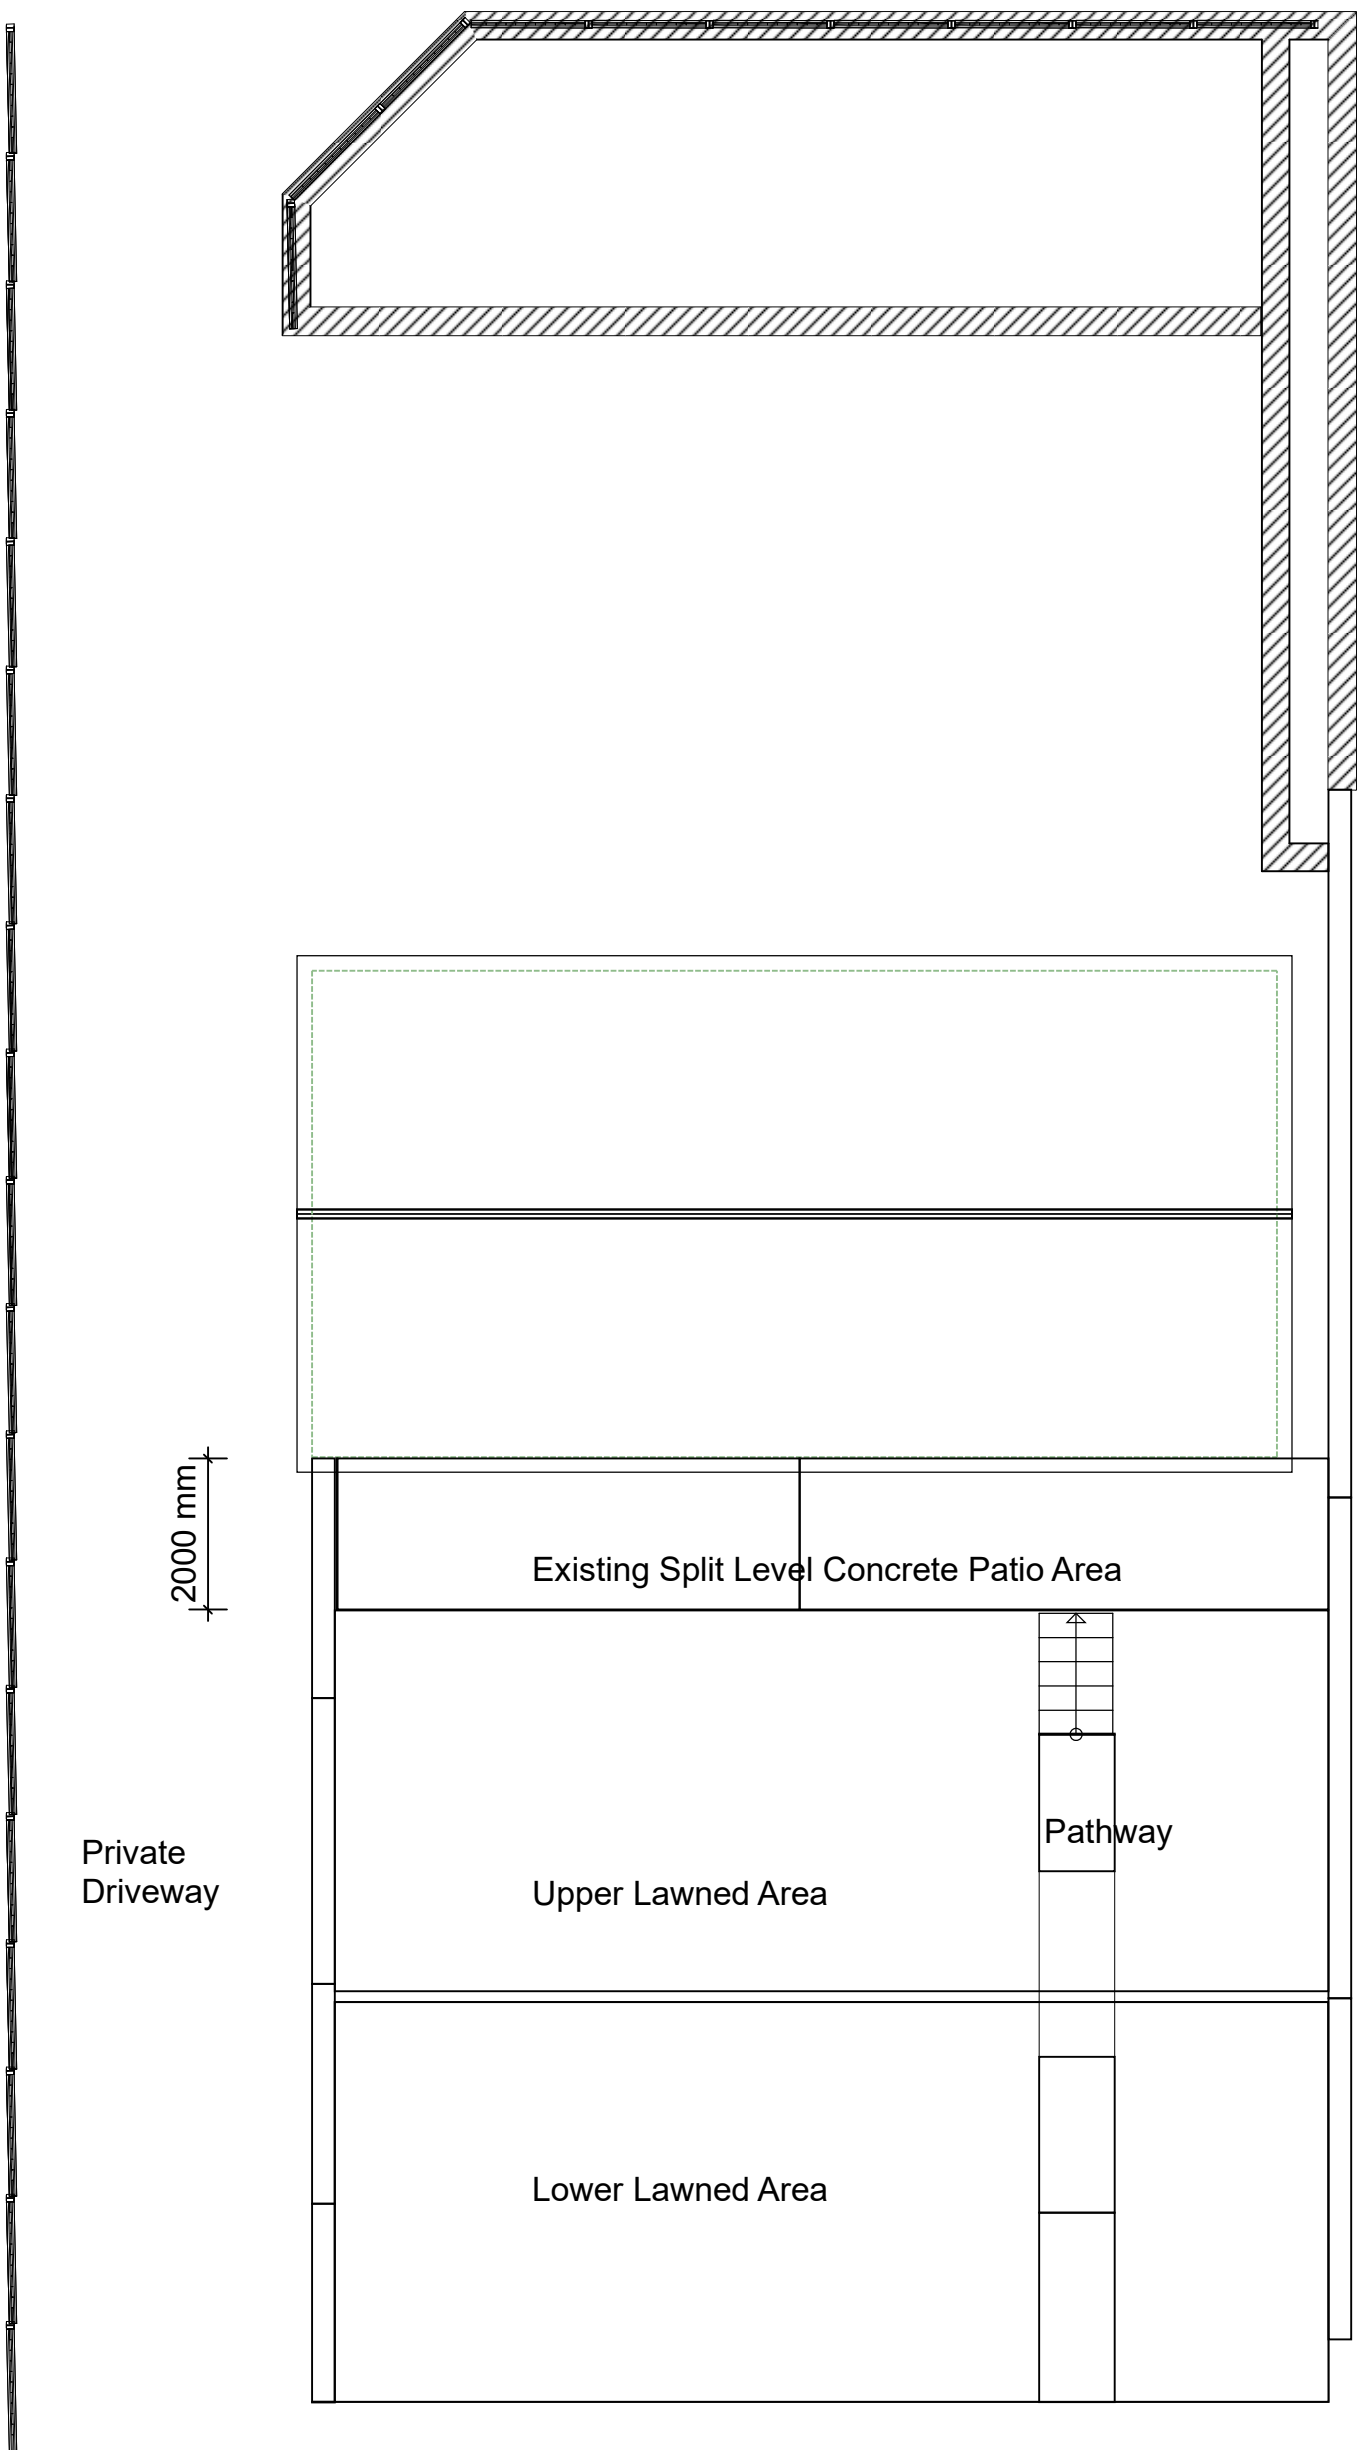

Proposed Plan View

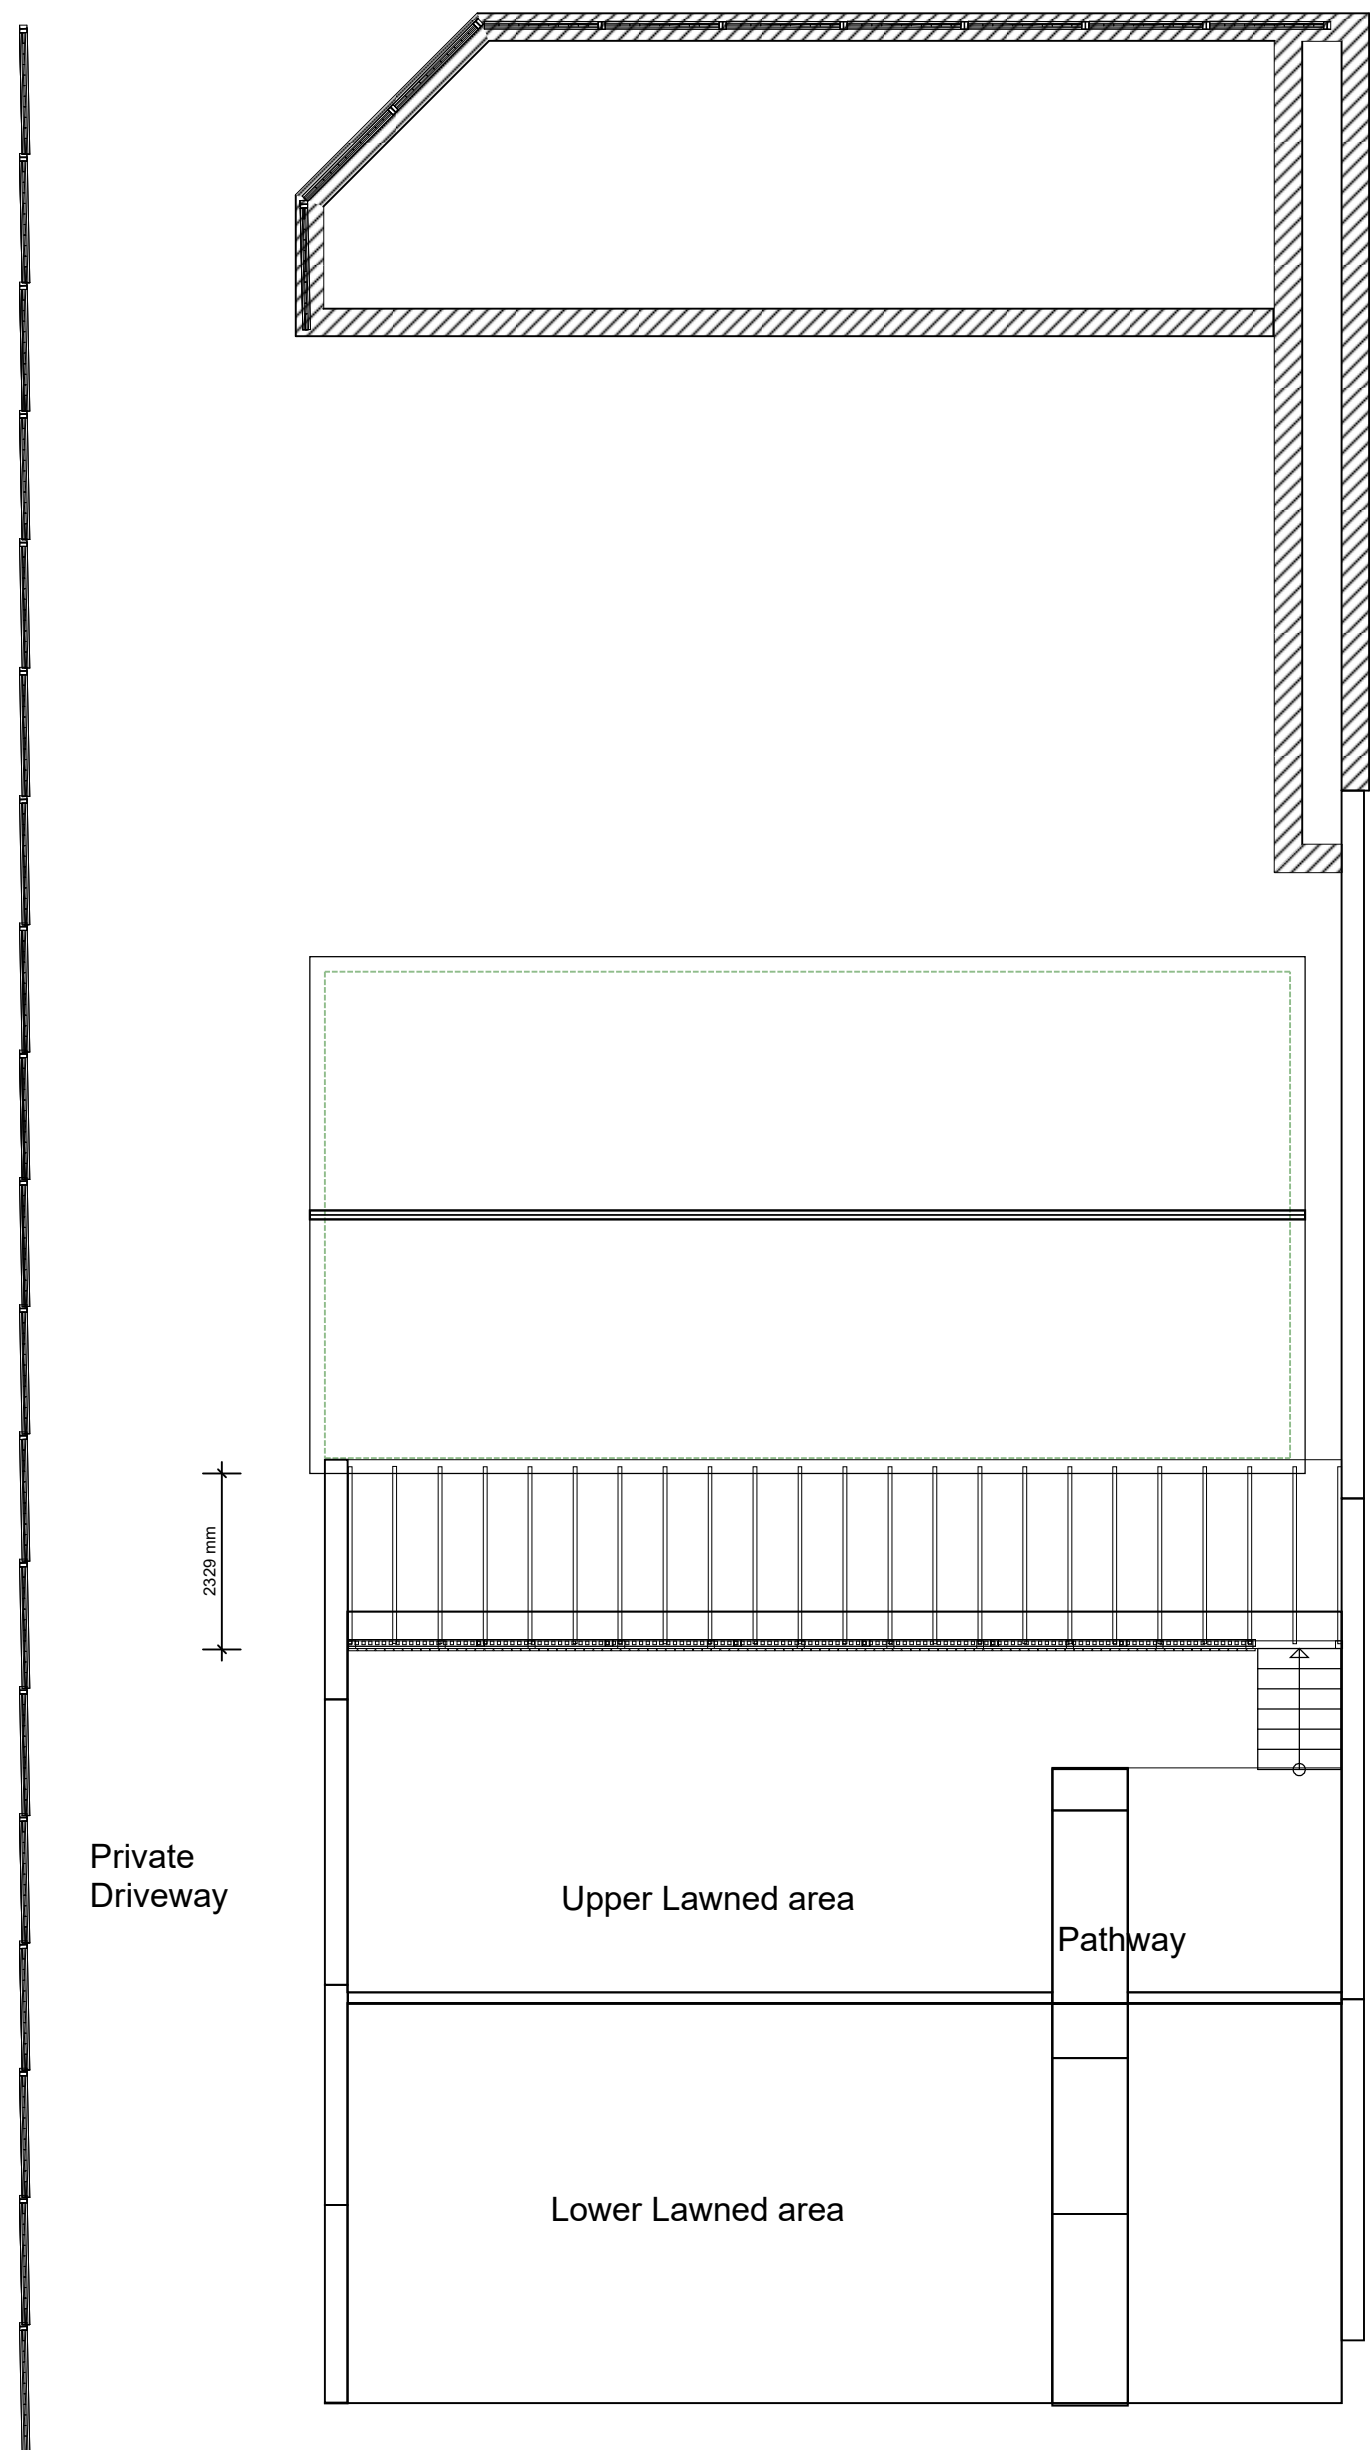

| Project Address                                       | Paper Size | A2         |
|-------------------------------------------------------|------------|------------|
| Byrnmail<br>Waungron<br>Glynneath<br>SA11 5AS         | Scale      | 1 : 100    |
| Proposed Works: Decking above existing concrete patio | Date       | 31/08/2021 |