



Existing West Elevation

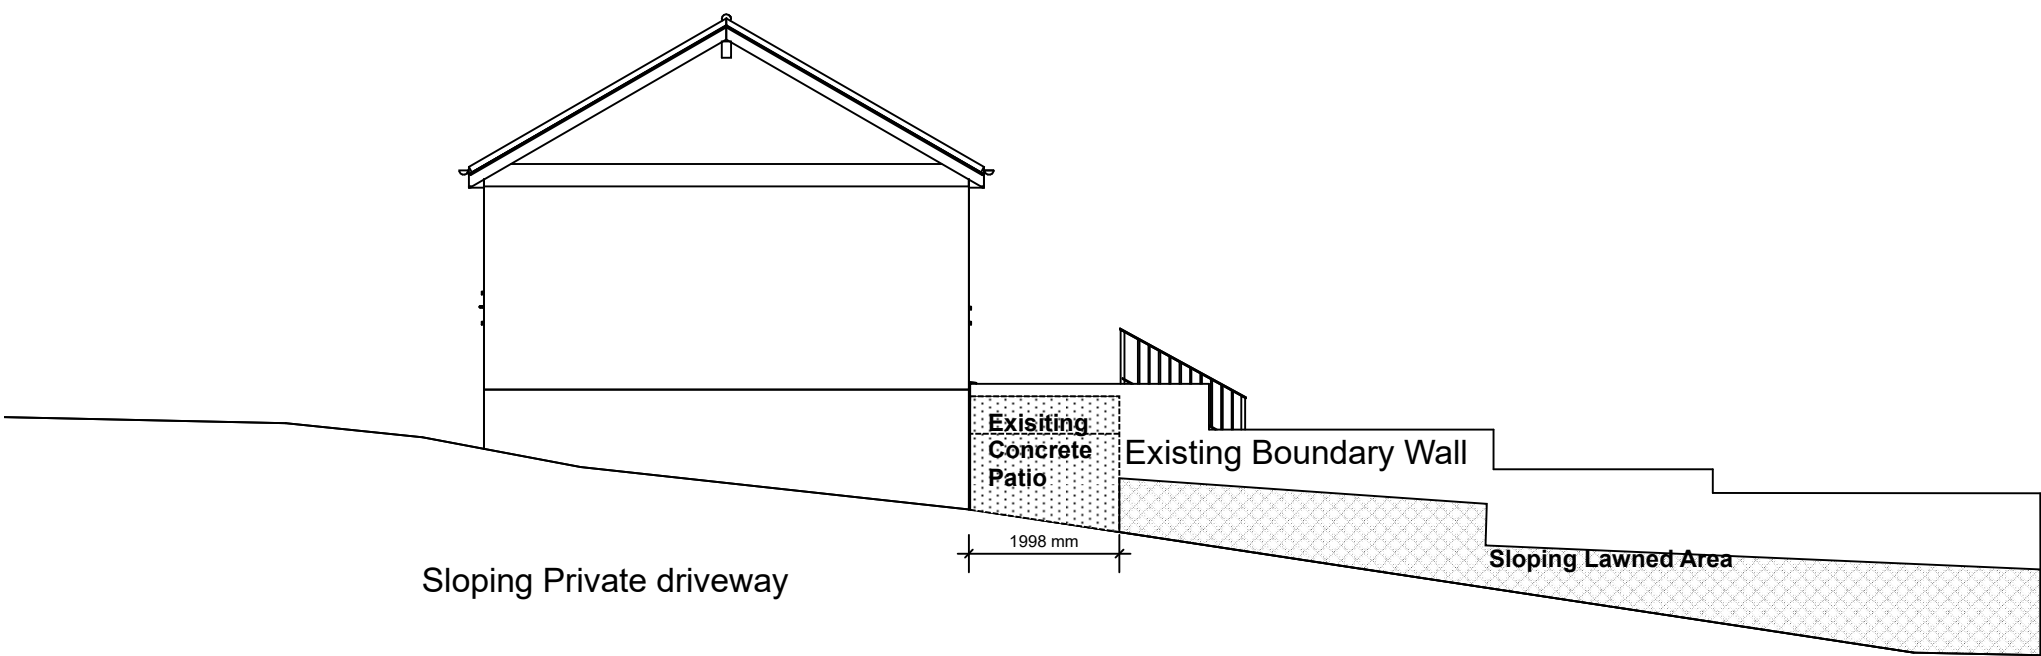

Proposed West Elevation

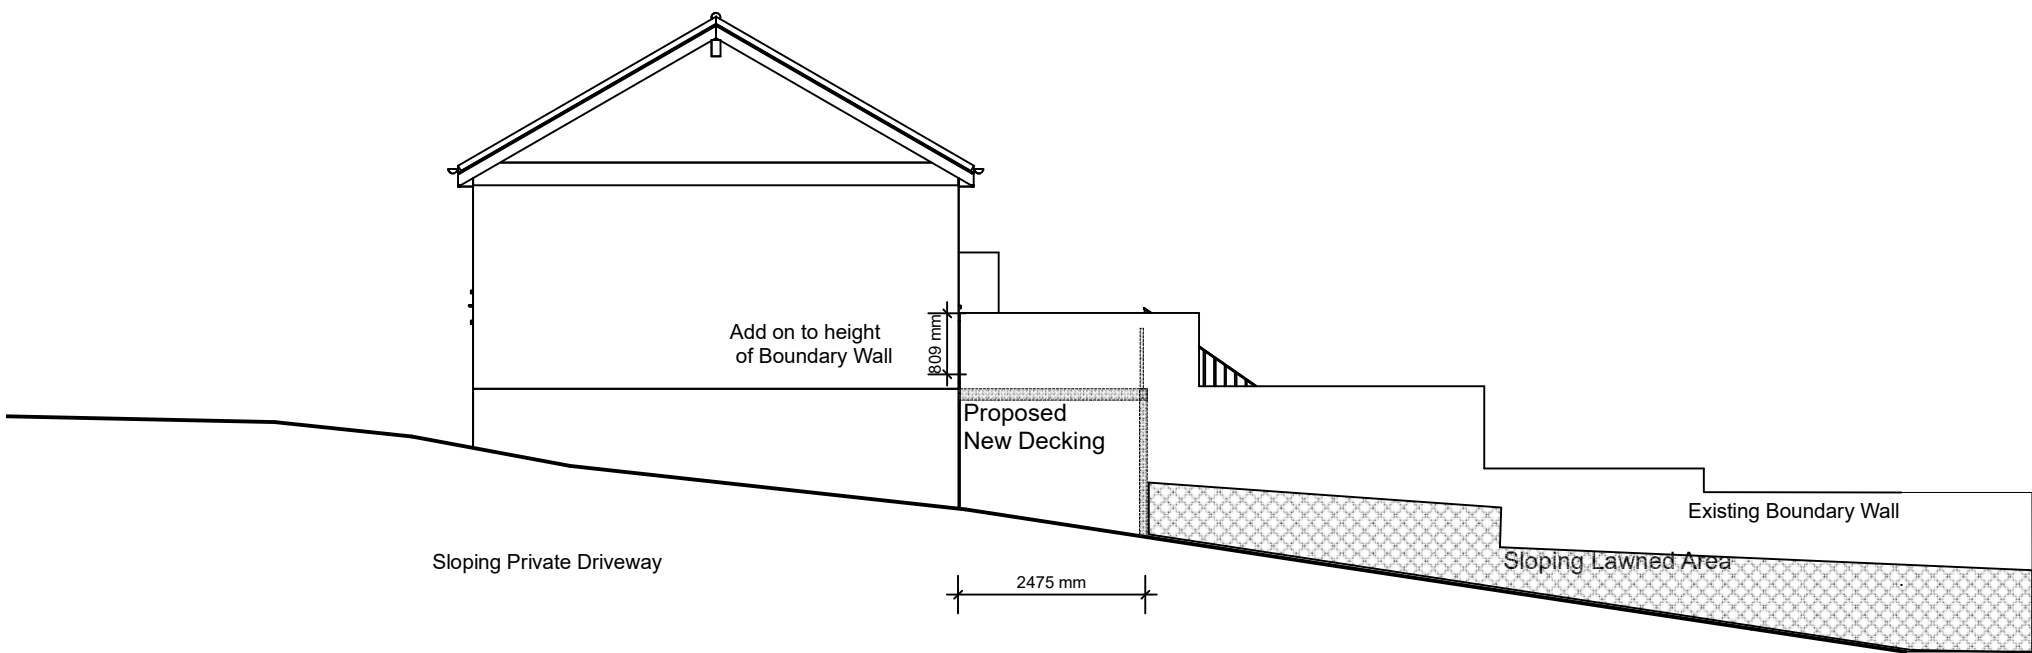

Project Address		Paper Size	A3
Byrnmail Waungron Glynneath SA11 5AS		Scale	1 : 100
		Date	31/08/2021
		Proposed Works: Decking above existing concrete patio	