




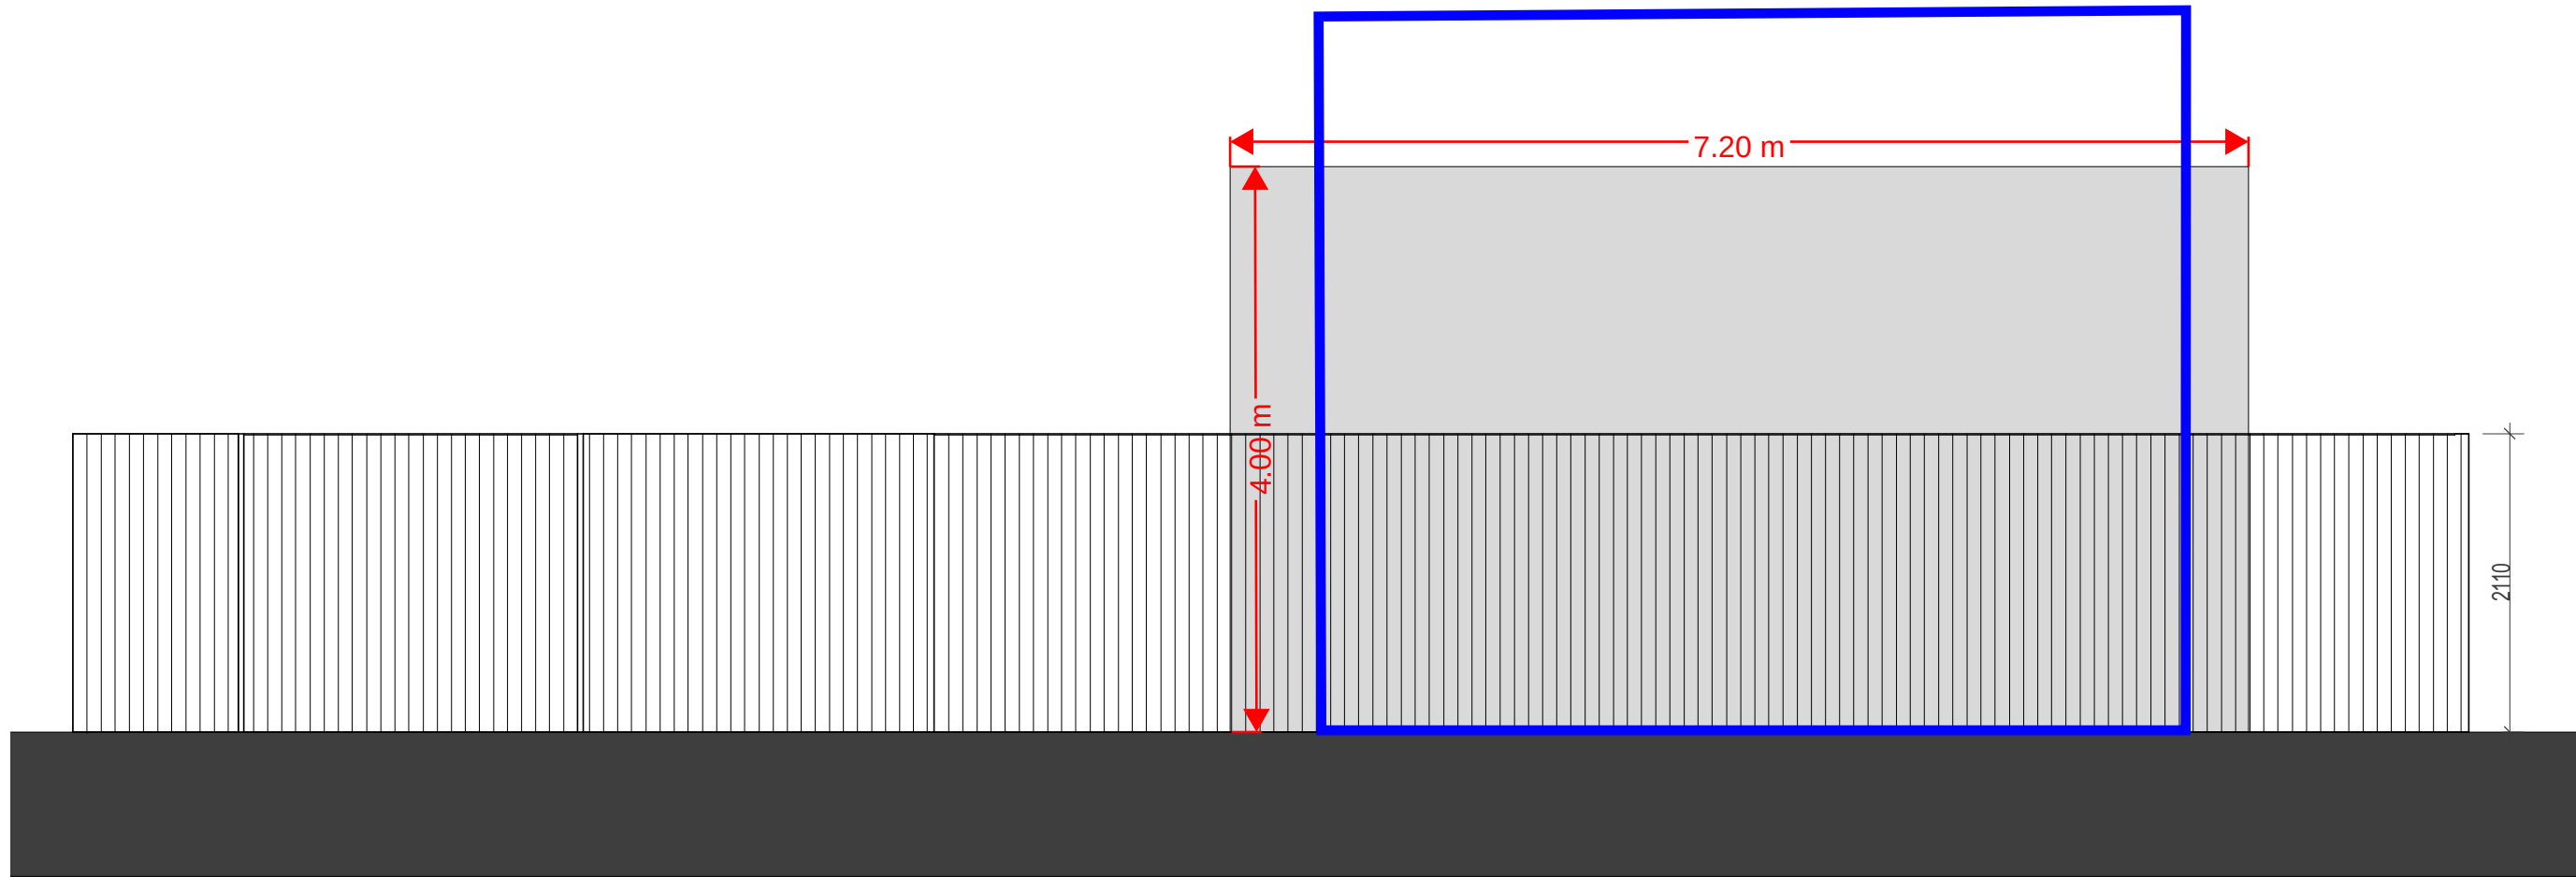


Plant Enclosure_Elevation 1
1 : 50

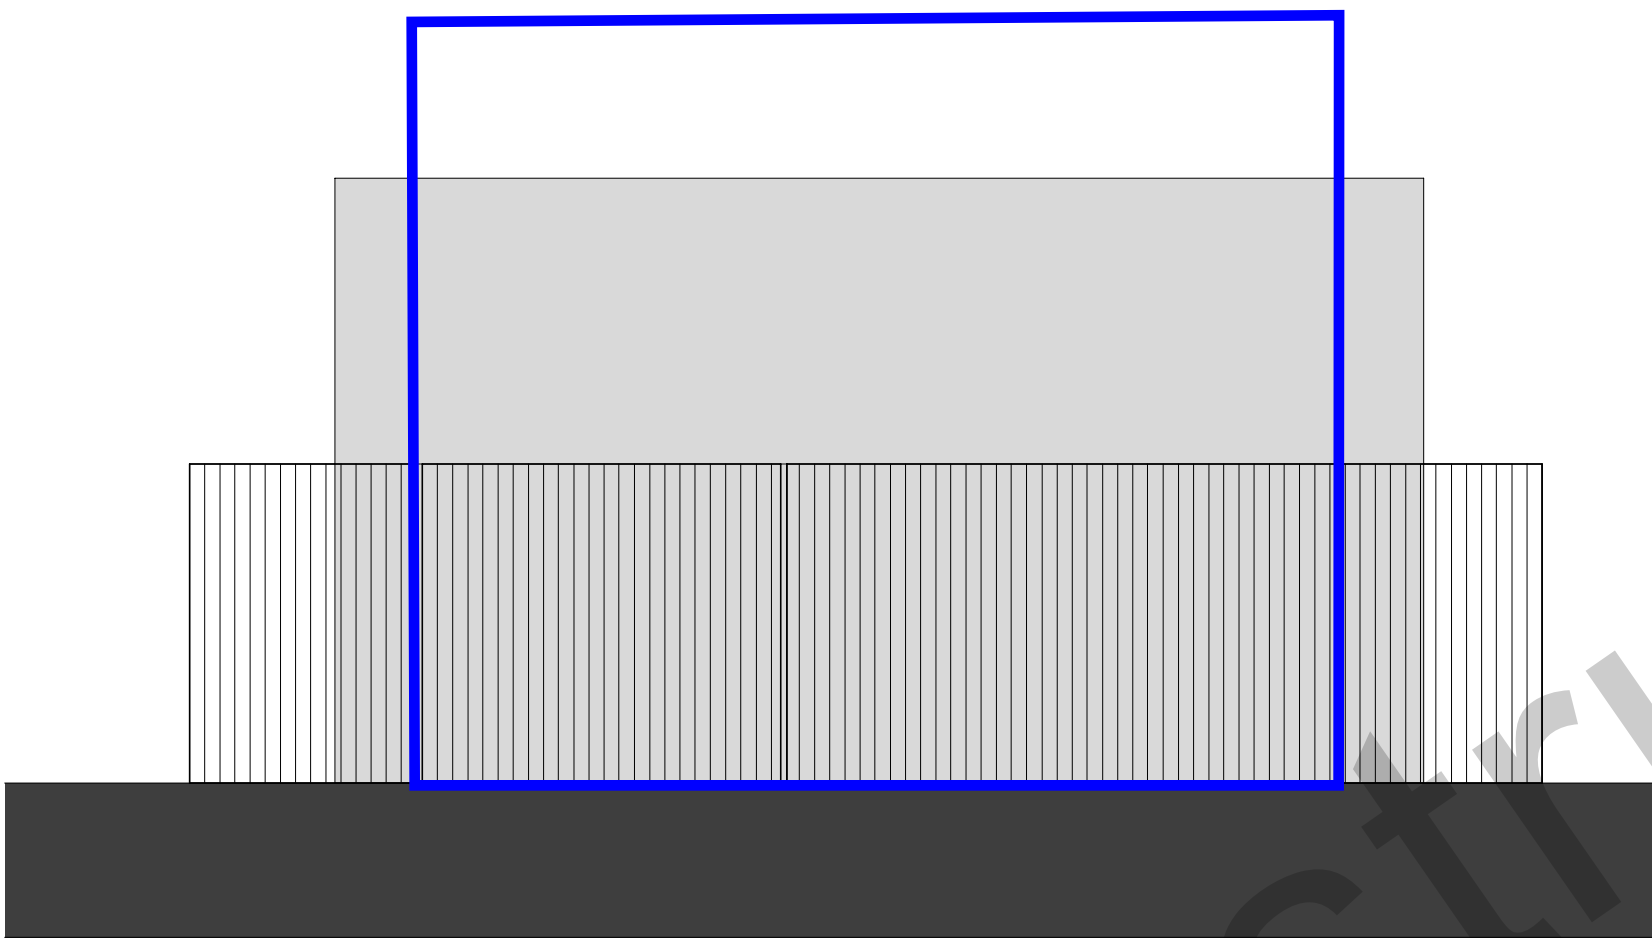


Plant Enclosure_Elevation 3
1 : 50

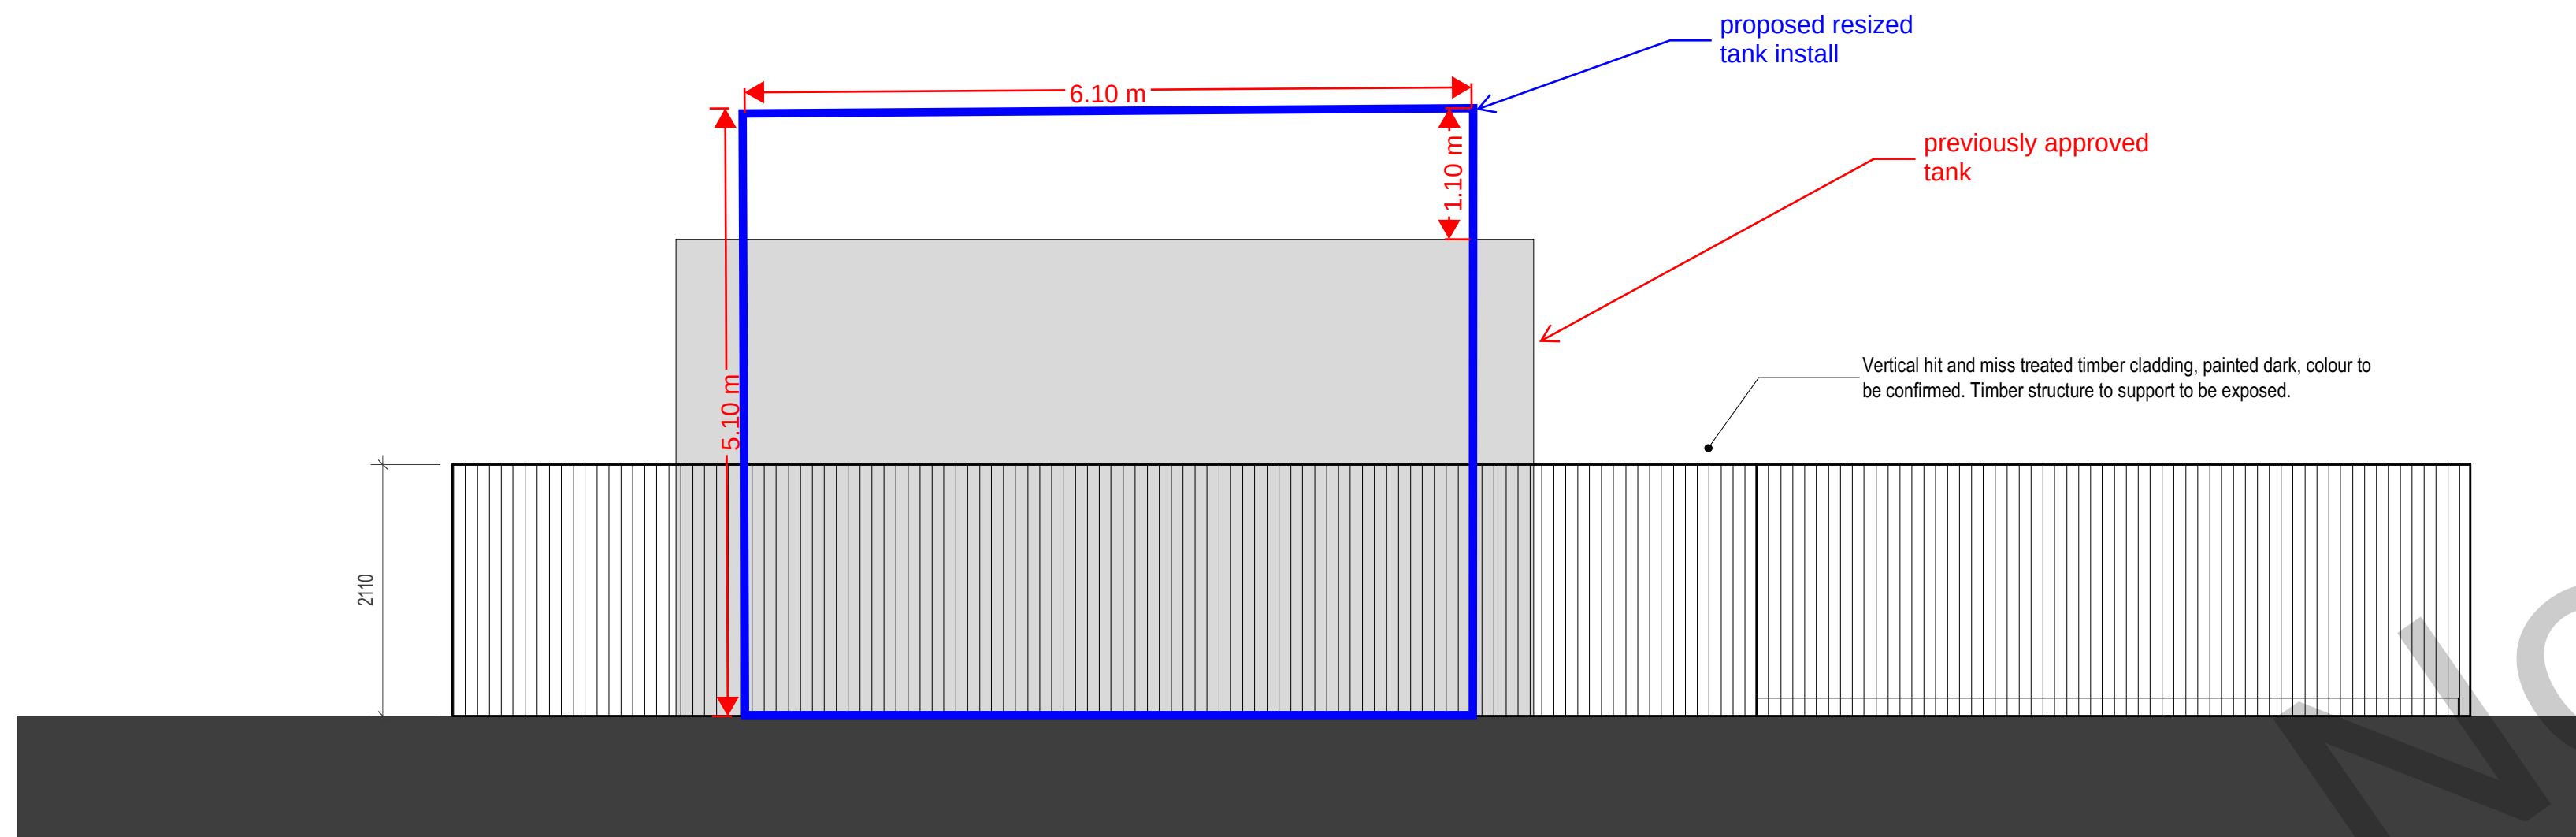

Plant Enclosure_Elevation 4
1 : 50

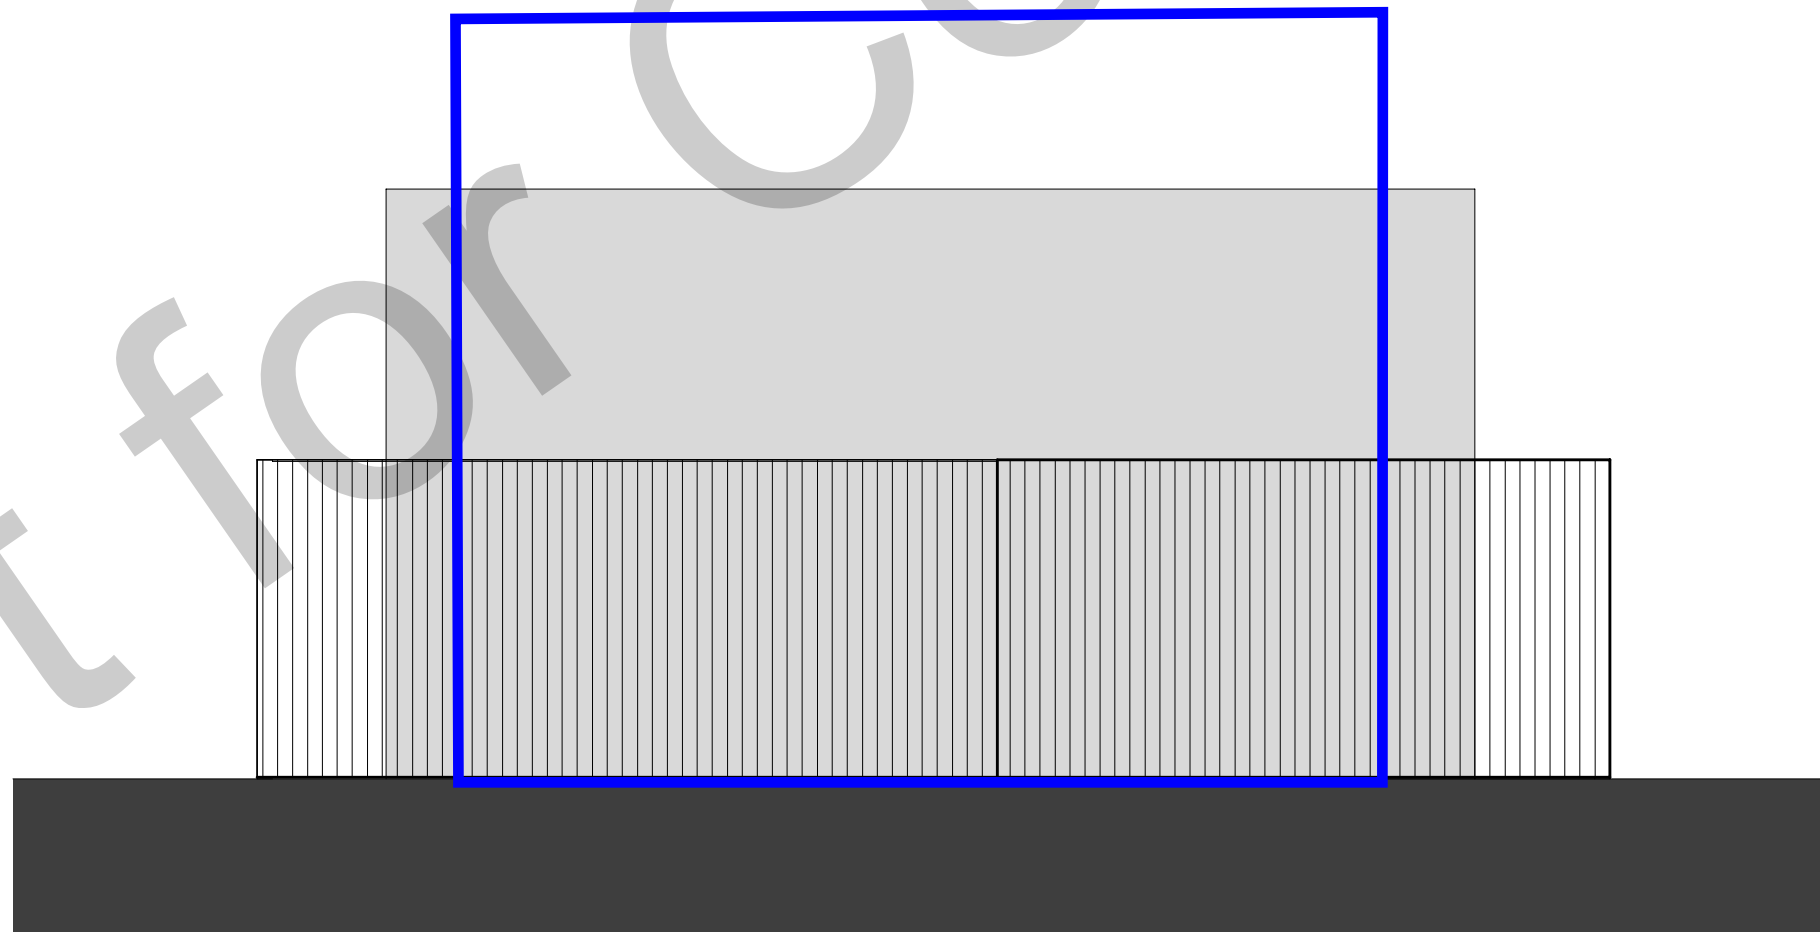

Plant Enclosure_Elevation 2
1 : 50

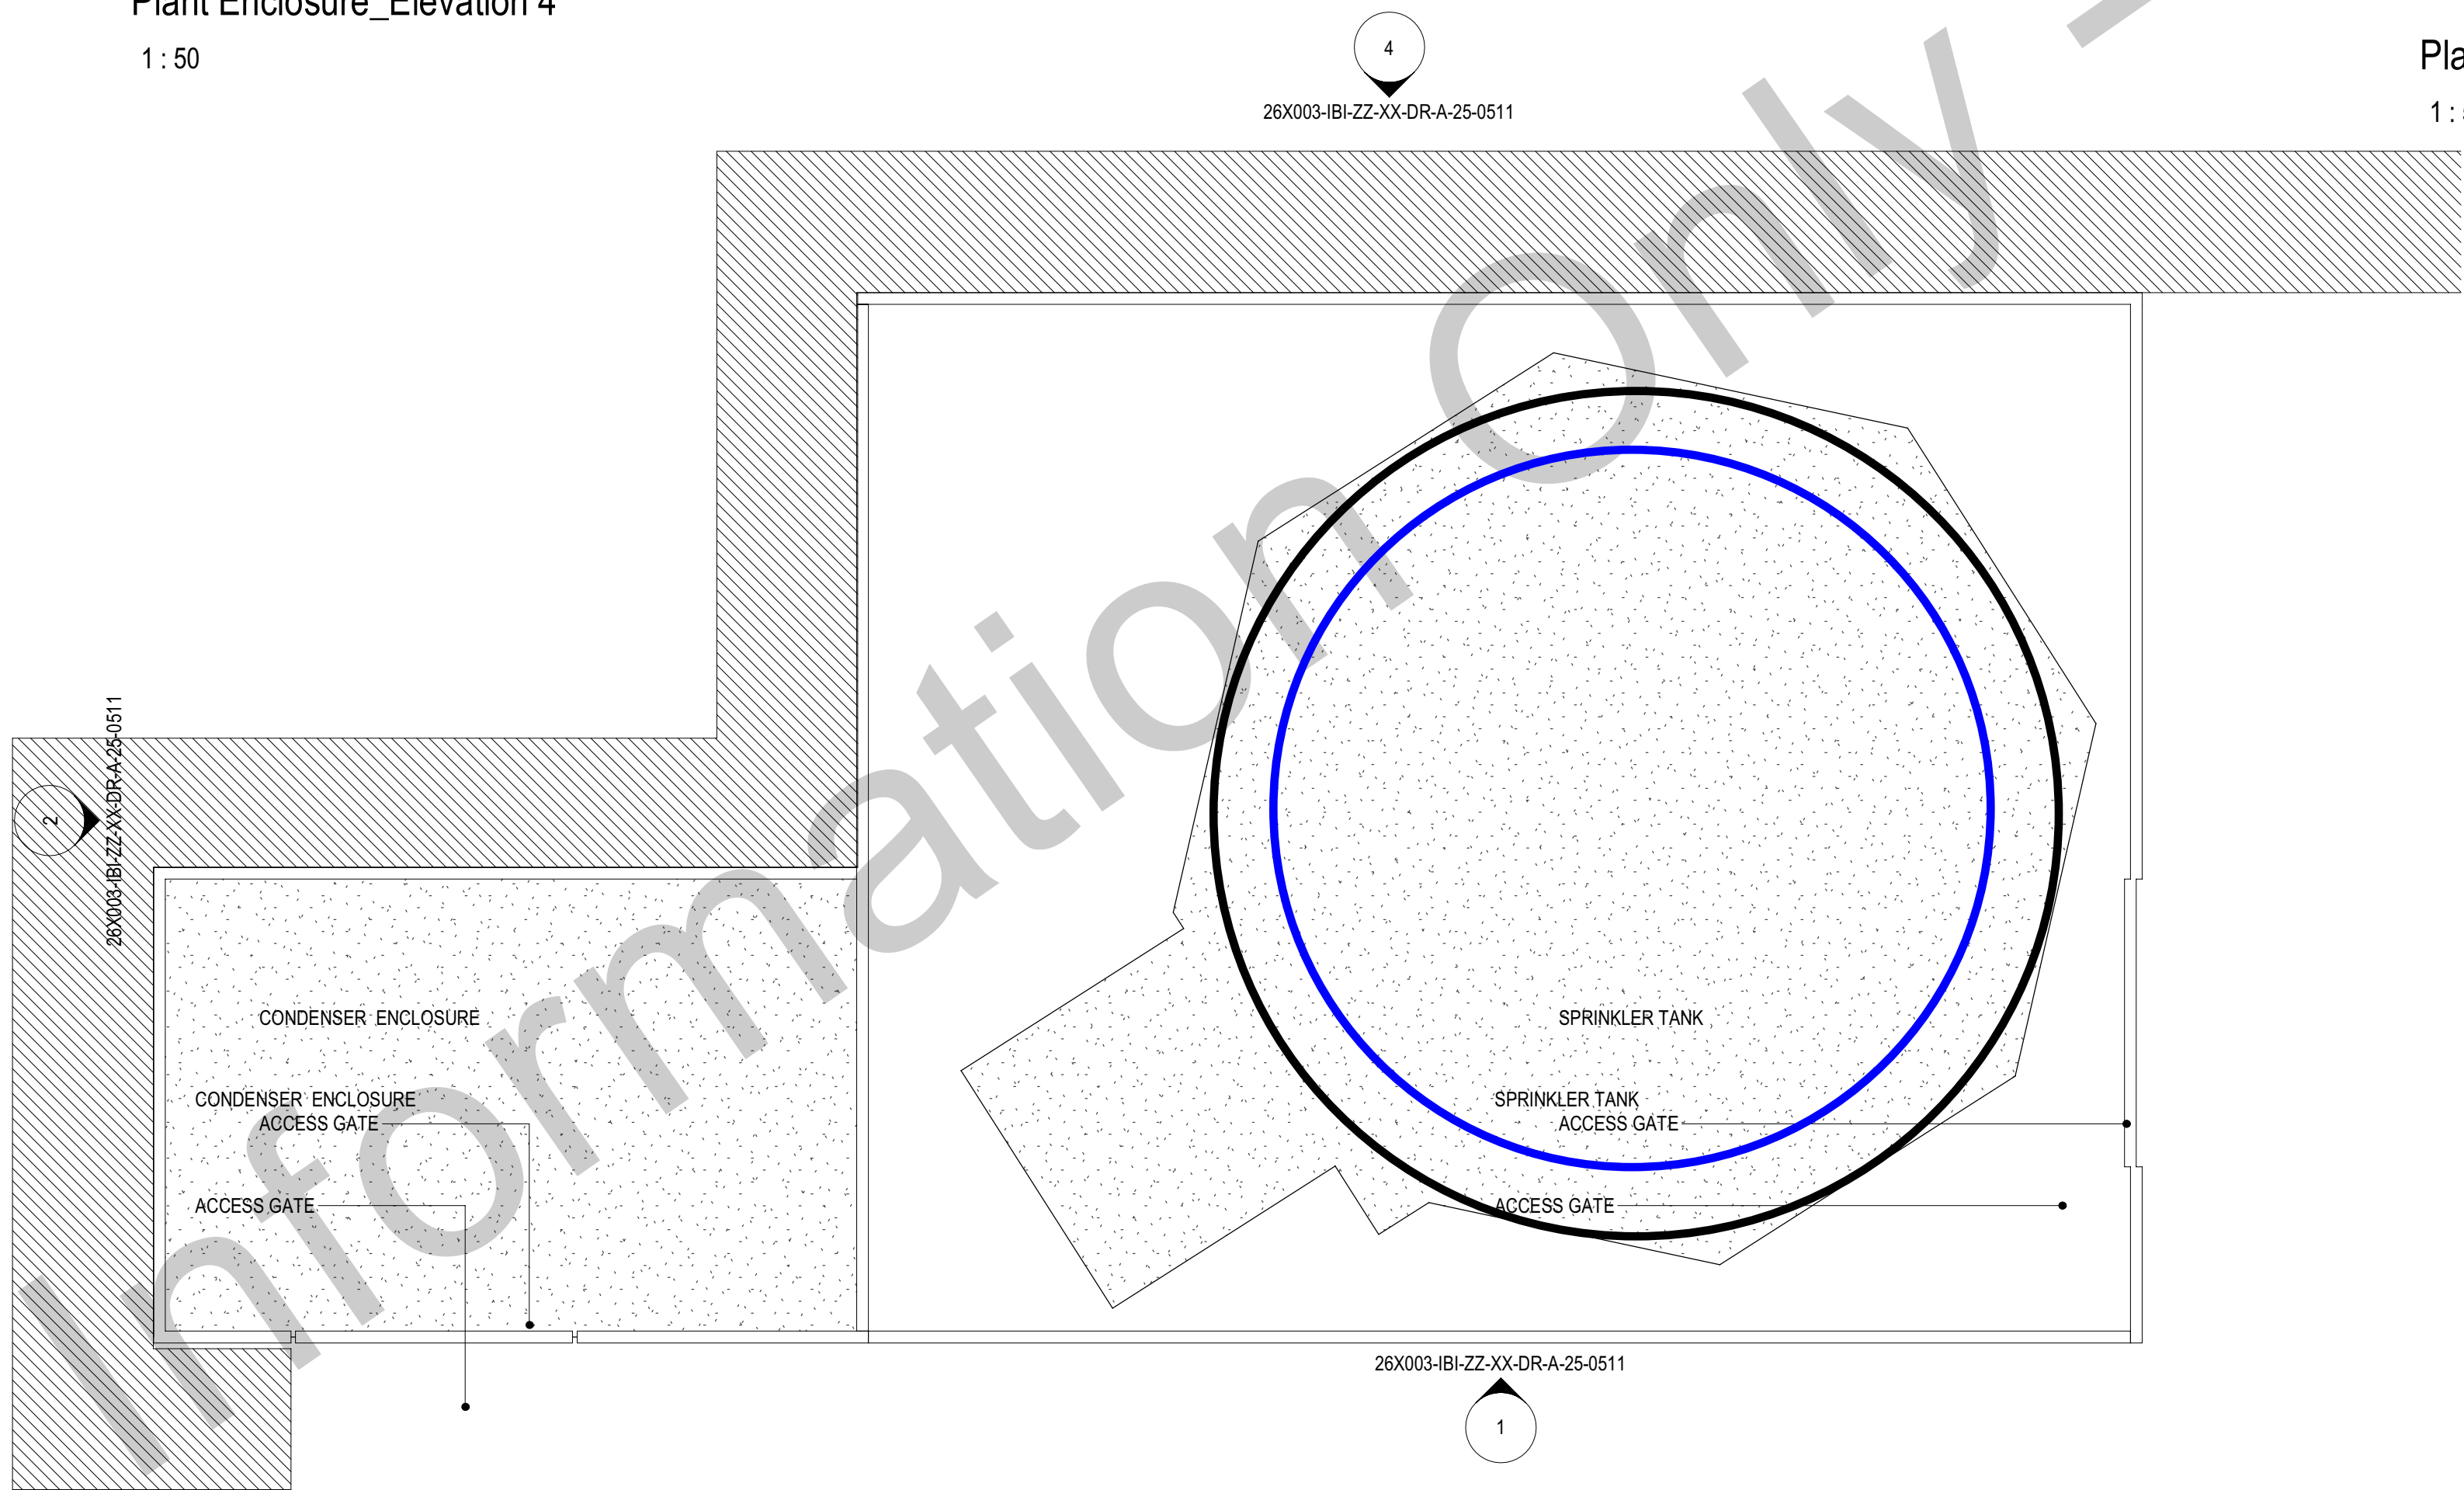

26X003-IBI-ZZ-XX-DR-A-25-0511
3

