


THIS IS A C.A.D. PRODUCED DRAWING AND SHOULD NOT BE AMENDED BY HAND.


NOTES

- 1 All dimensions in millimetres unless otherwise stated.
2 Do not scale off drawing. All dimensions to be checked on site.

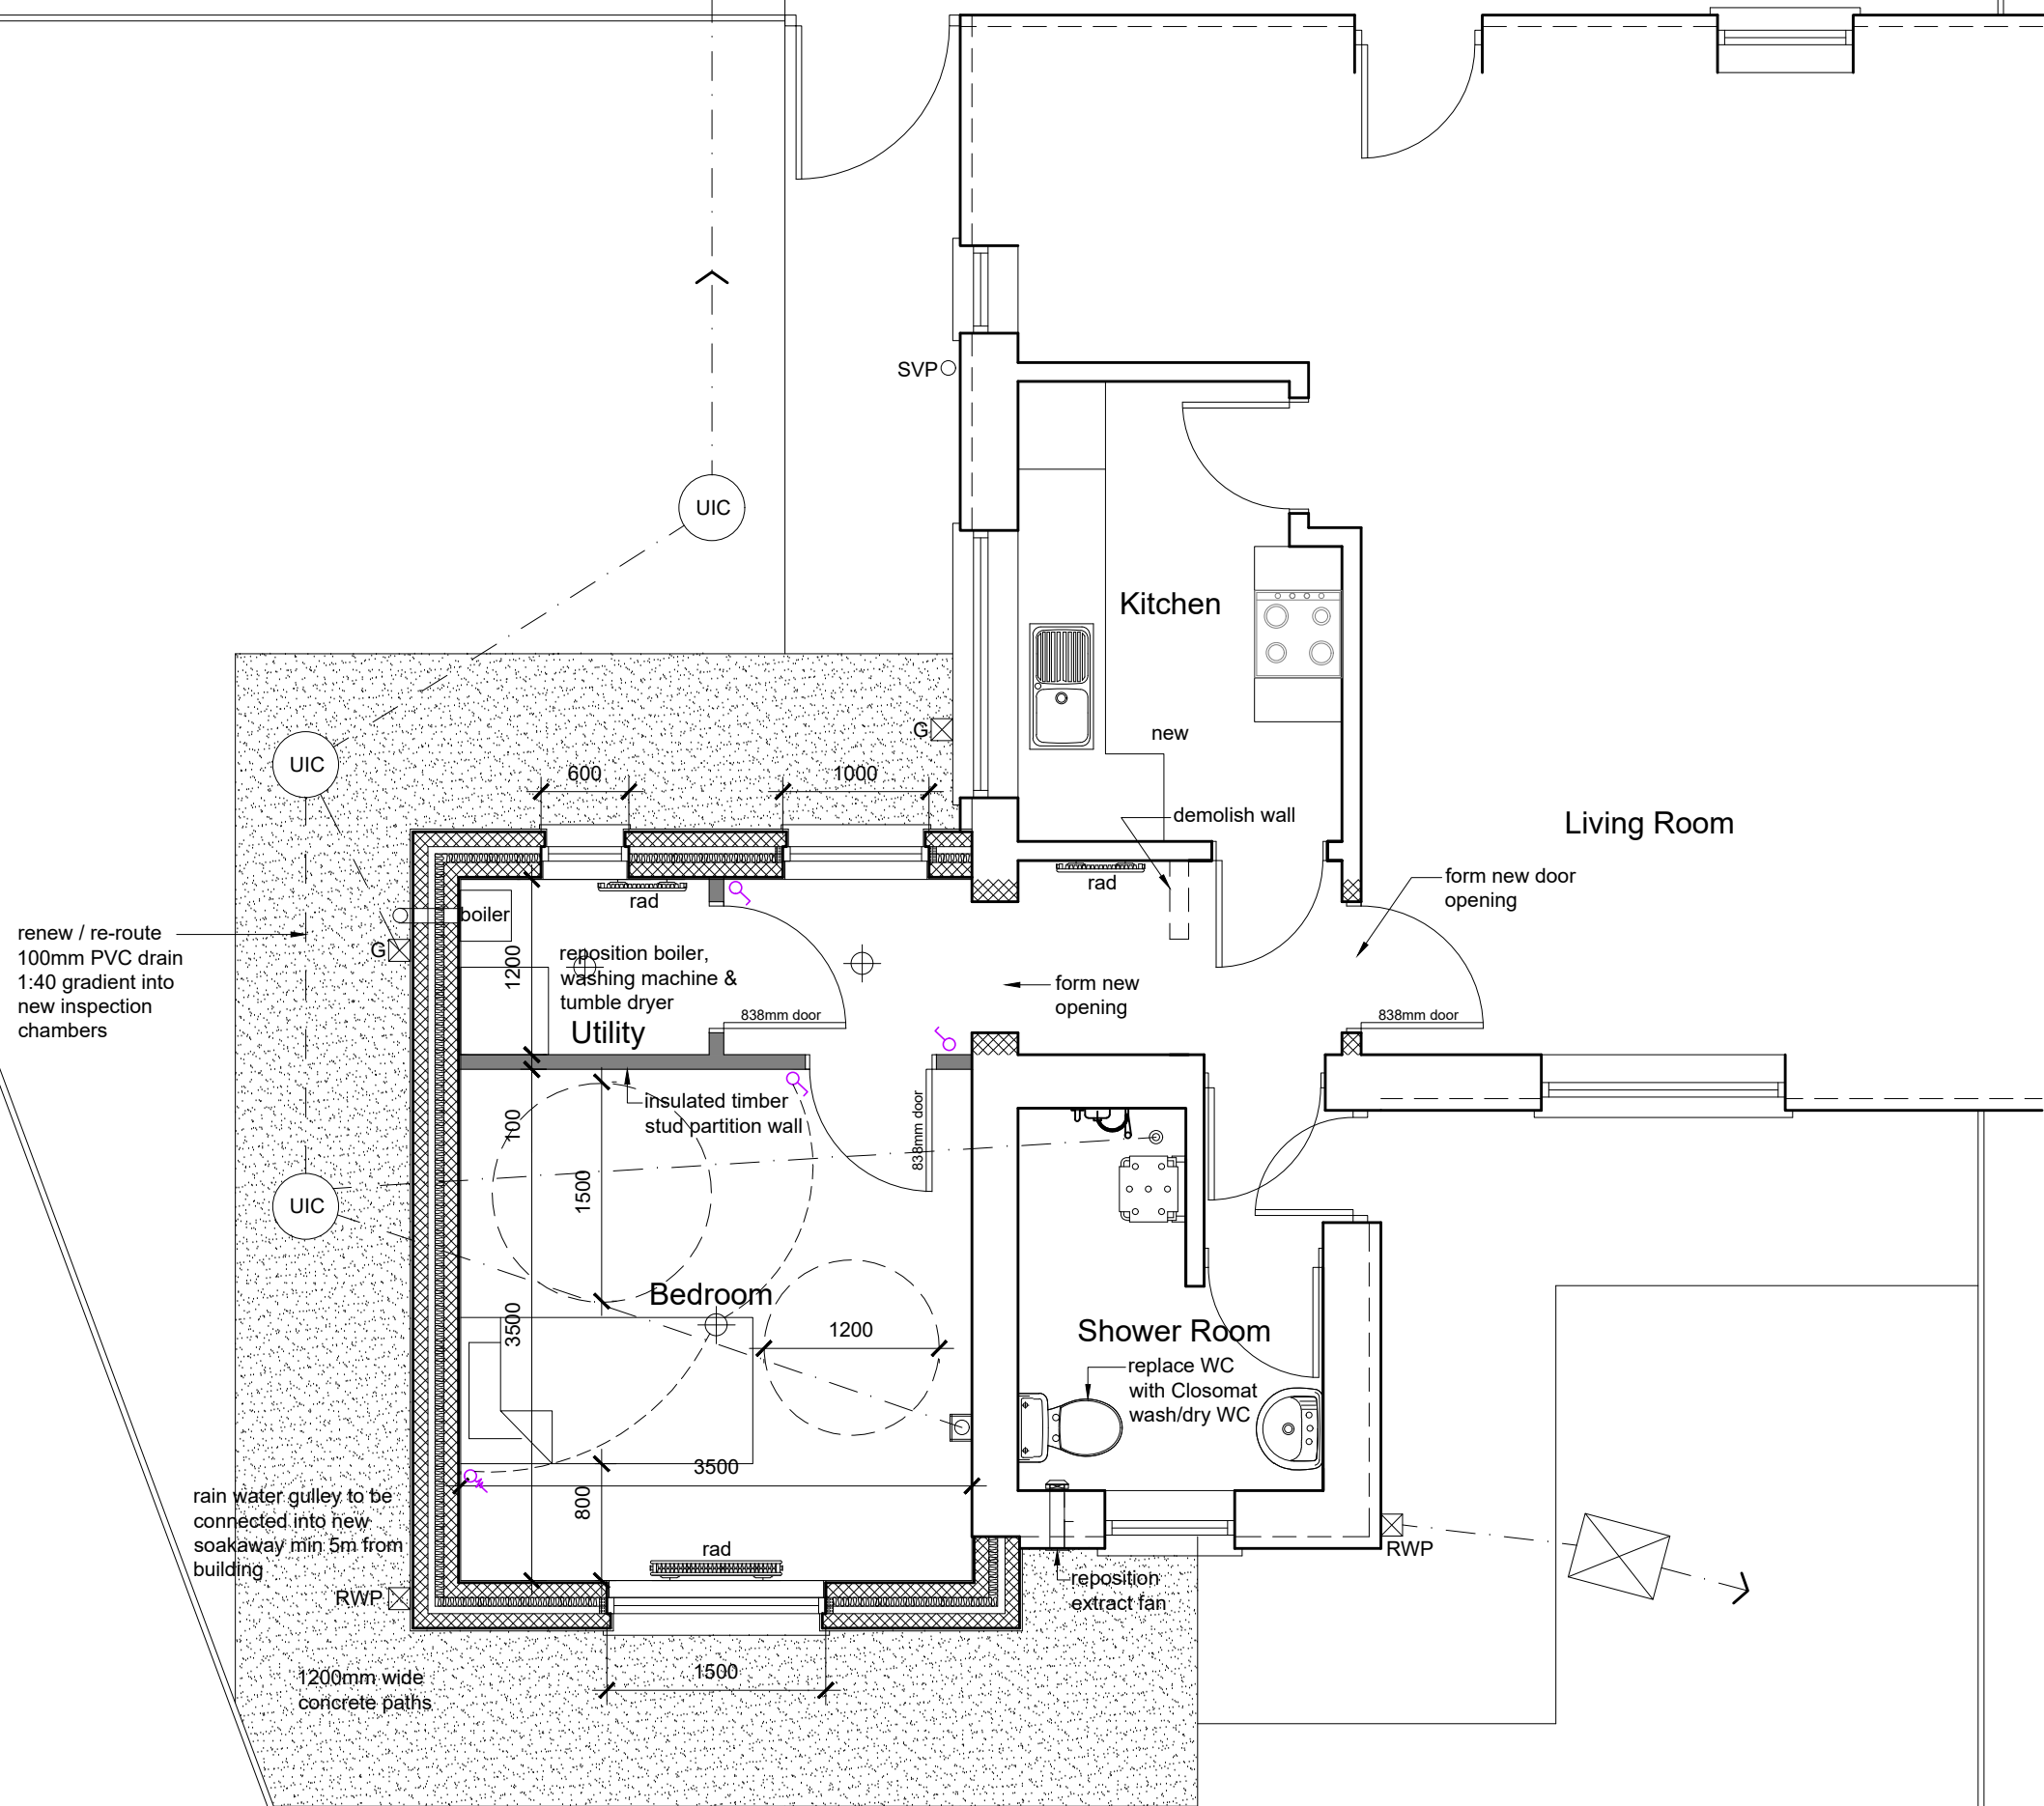

Proposed Plan

Rev	Details	Dr	Date
-----	---------	----	------

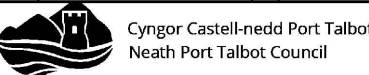

Cyngor Castell-nedd Port Talbot
Neath Port Talbot Council
Social Services, Health and Housing
Housing Renewal and Adaptations Service
Civic Centre
Neath
SA11 3QZ

Project
6 Wellfield Avenue
Neath
Shower Room & Bedroom Extension
Proposed Plan

Drawn	IG	Checked		Approved	
Date	Apr 22	Date		Date	
Scales	1:50				

Drawing No. DFG5465/02