
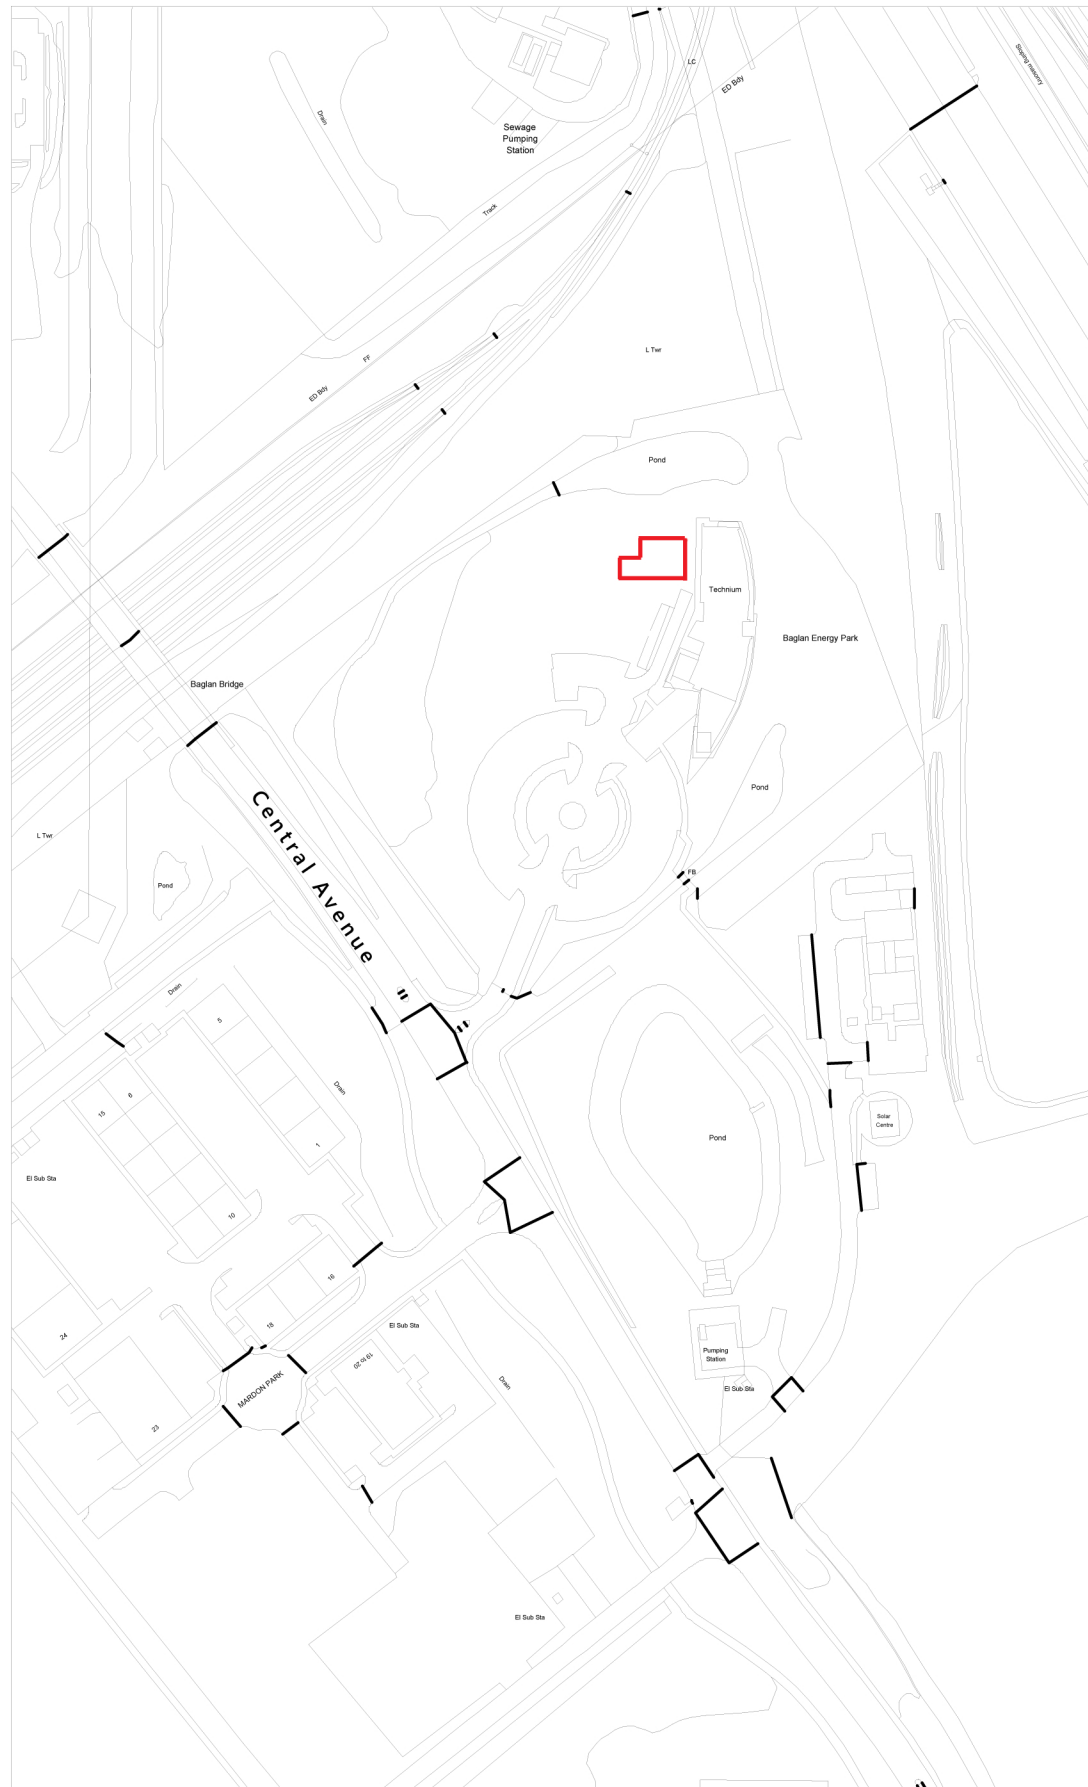


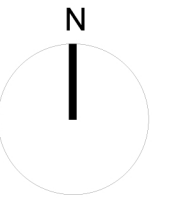

Scale 1:2500

Site Location Plan