



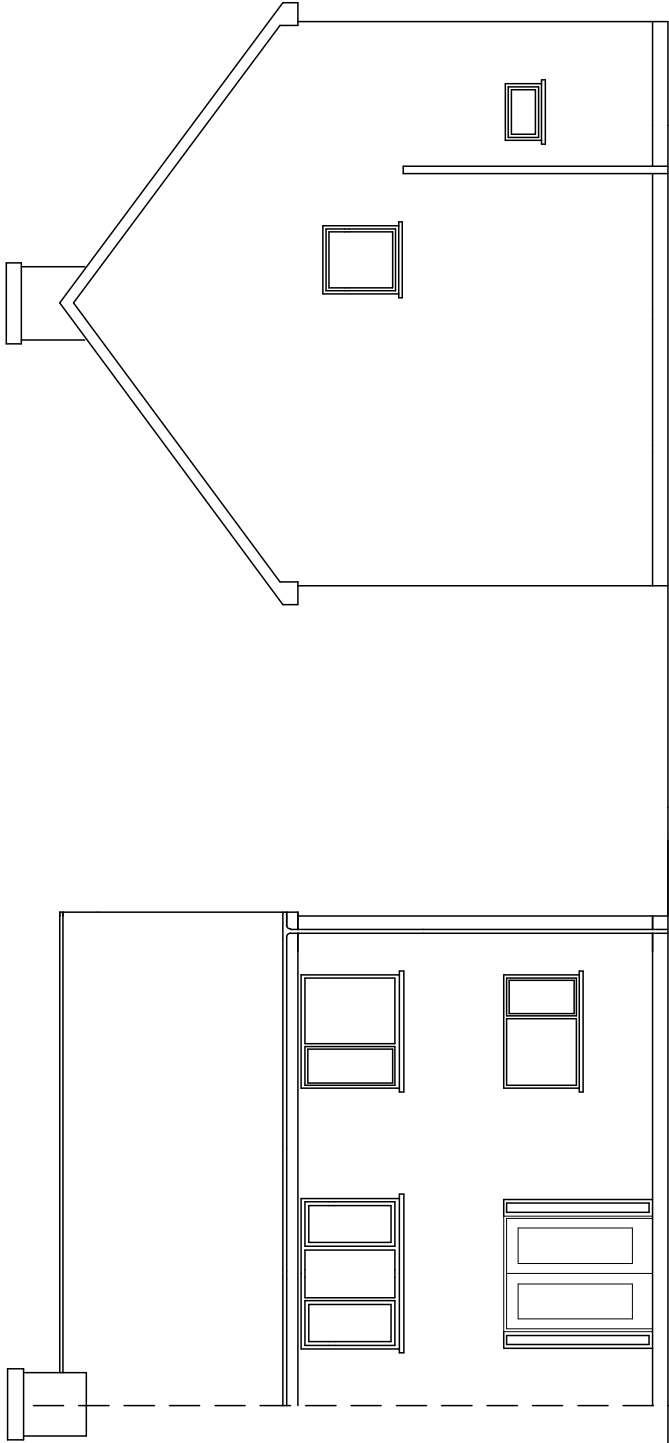

EXISTING  
REAR and SIDE ELEVATIONS

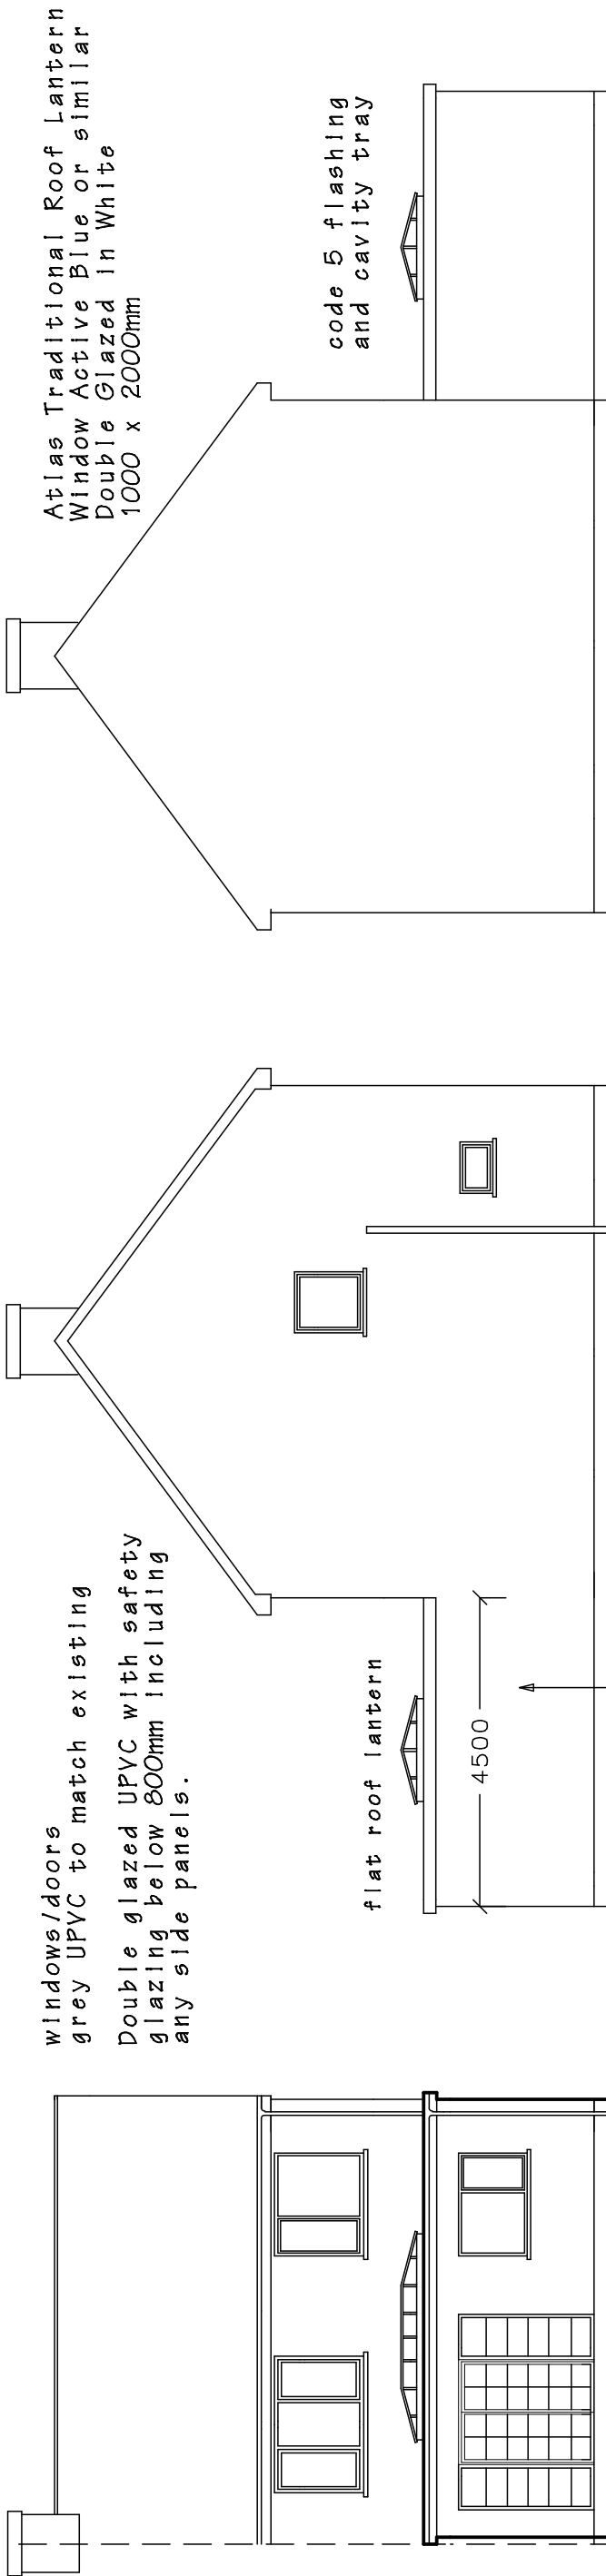

PROPOSED  
REAR and SIDE ELEVATIONS

PROPOSED EXTENSION AT 41 DYLAN CRES.  
LITTLE WARREN, PORT TALBOT.SA12 6BW.  
Mr. Kristian Watts.

Glazing U-Value 2.0 W/m2K.  
Doubled glazed with 16mm air gap and a  
"soft" low-E coating, or Doubled glazed  
with 12mm air gap, argon filled and a  
"soft" low-E coating.

DRAWING TITLE  
EXISTING and PROPOSED ELEVATIONS

|                        |                     |                        |
|------------------------|---------------------|------------------------|
| SCALE<br>1 to 100 @ A3 | DATE<br>April 2022. | DRAWING No.<br>2022/03 |
|------------------------|---------------------|------------------------|

DO NOT SCALE DRAWING. FIGURED DIMENSIONS ONLY TO BE USED.  
DISCREPANCIES TO BE REPORTED IMMEDIATELY.