



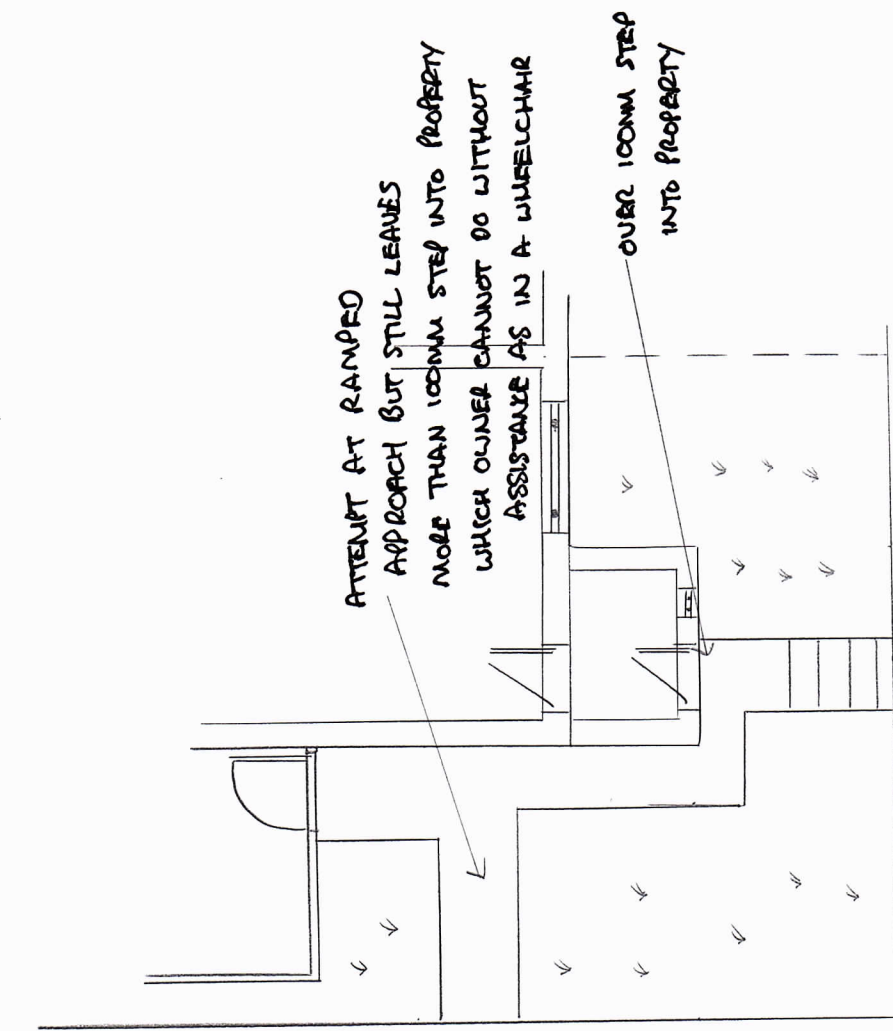

EXISTING ACCESS

PLAN

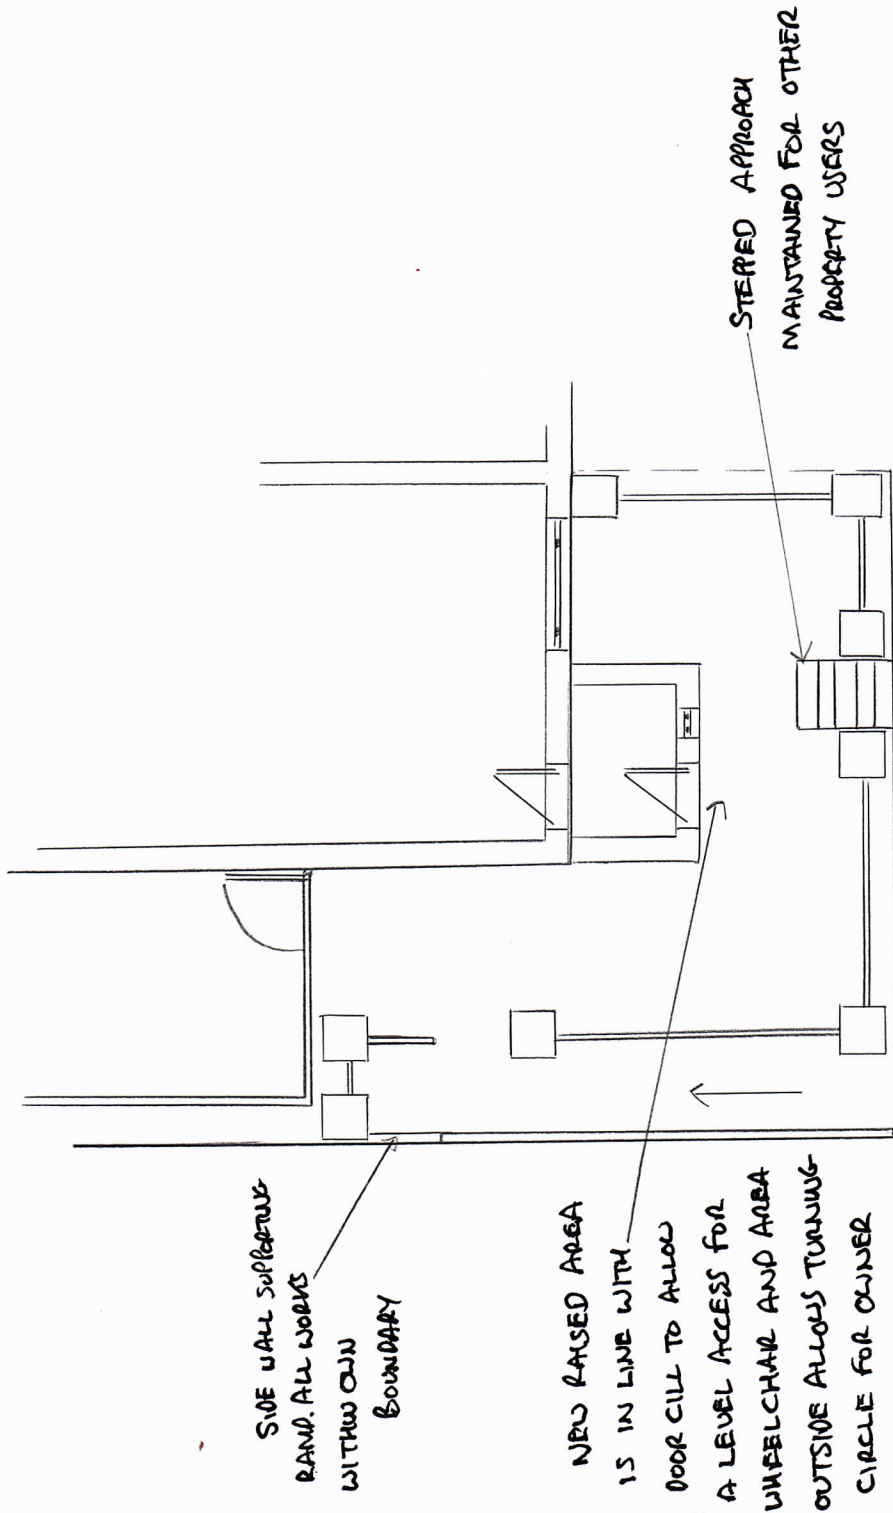

PROPOSED ACCESS

PLAN

SCALE 1:100