



# Superseded

|                                                                                  |                                                                                           |                                              |
|----------------------------------------------------------------------------------|-------------------------------------------------------------------------------------------|----------------------------------------------|
| Client:-<br>Miss Gemma Rowlands<br>11, Wellfield, Melincourt,<br>Neath, SA11 4AU | Job Title :-<br>Proposed garden store to<br>11, Wellfield, Melincourt,<br>Neath, SA11 4AU | Dwg Title:-<br>Site Location and Block Plans |
| Scale:- 1:1250 & 1:500                                                           | Date :- April 2022                                                                        | Stage :- Planning                            |
|                                                                                  | Dwg No:- 11                                                                               | Rev:- -                                      |
|                                                                                  |                                                                                           | A3                                           |

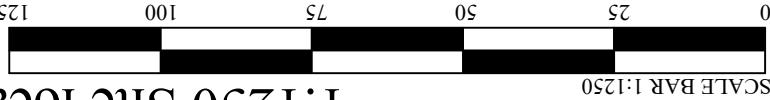

1:1250 Site location plan

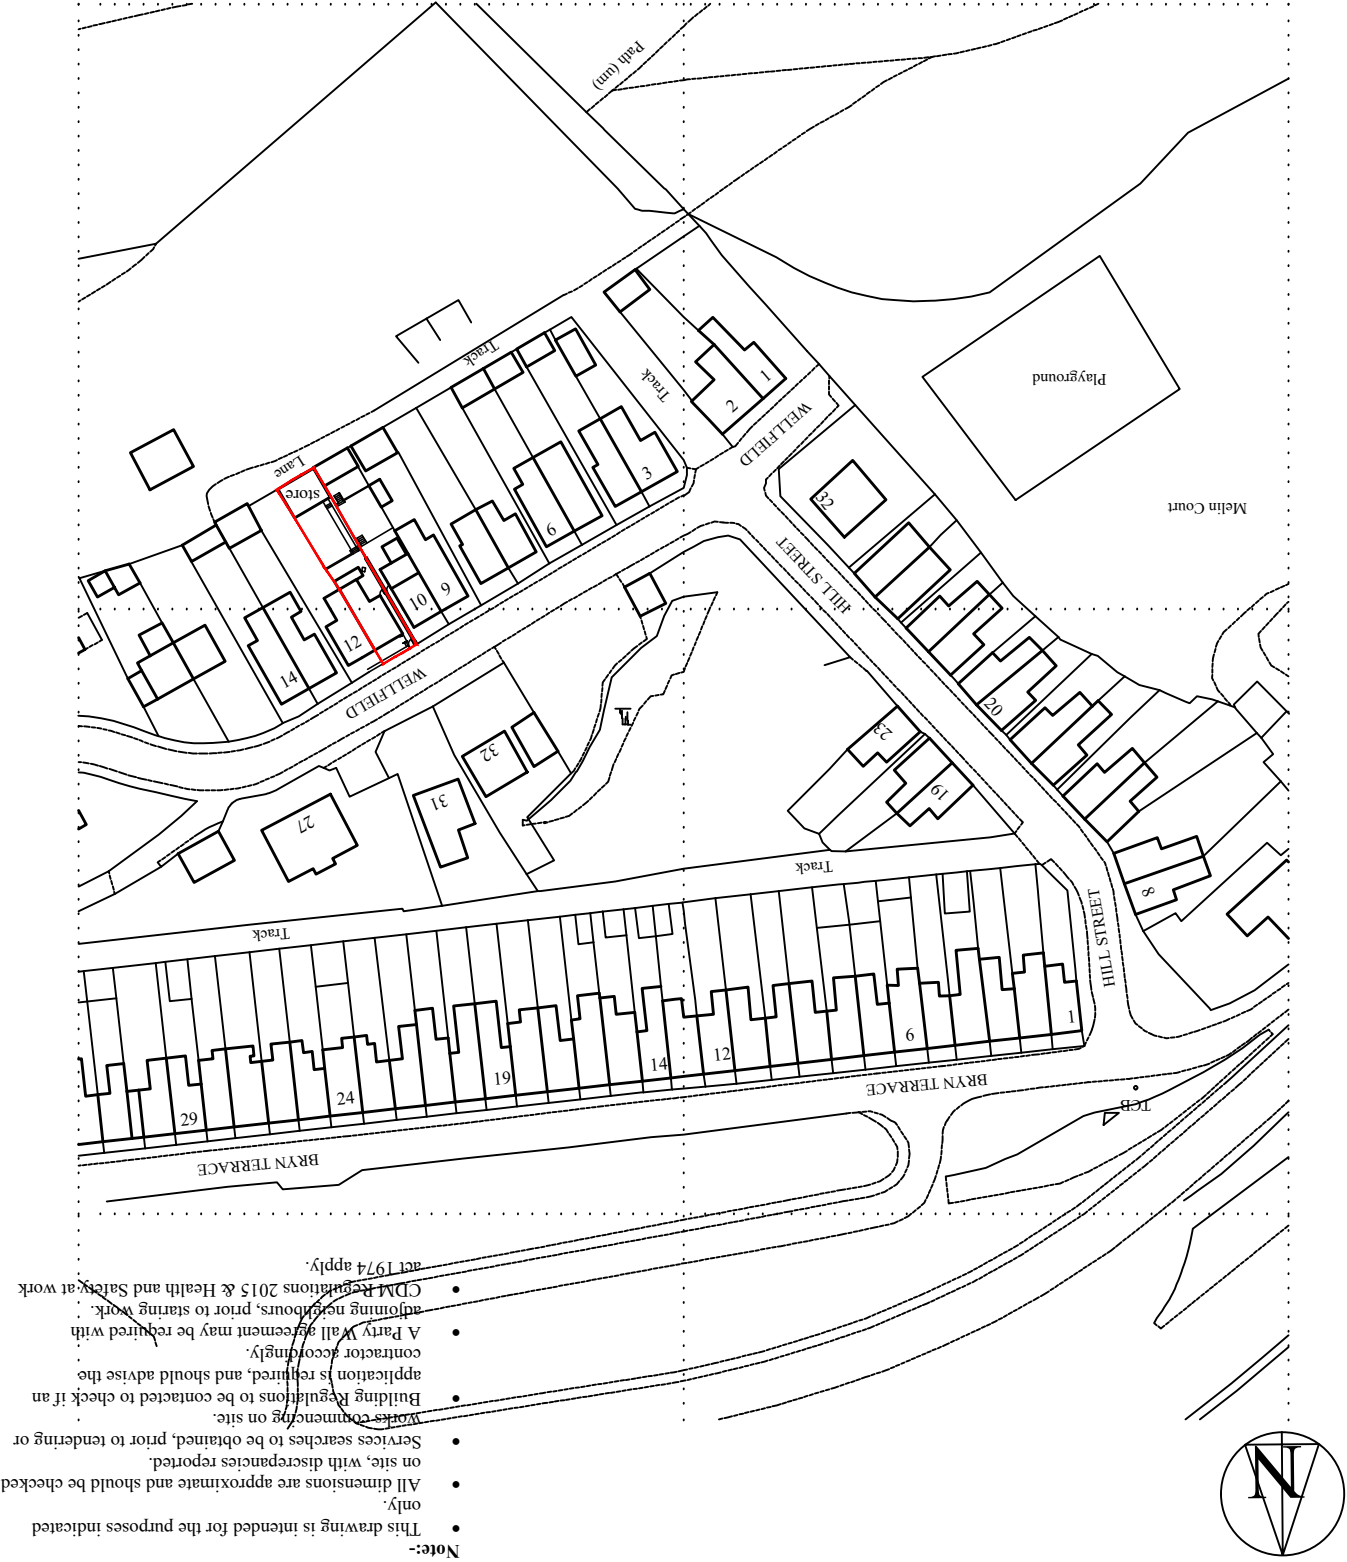

1:500 Block plan

