


THIS IS A C.A.D. PRODUCED DRAWING AND SHOULD NOT BE AMENDED BY HAND.

NOTES


- 1 All dimensions in millimetres unless otherwise stated.
- 2 Do not scale off drawing. All dimensions to be checked on site.

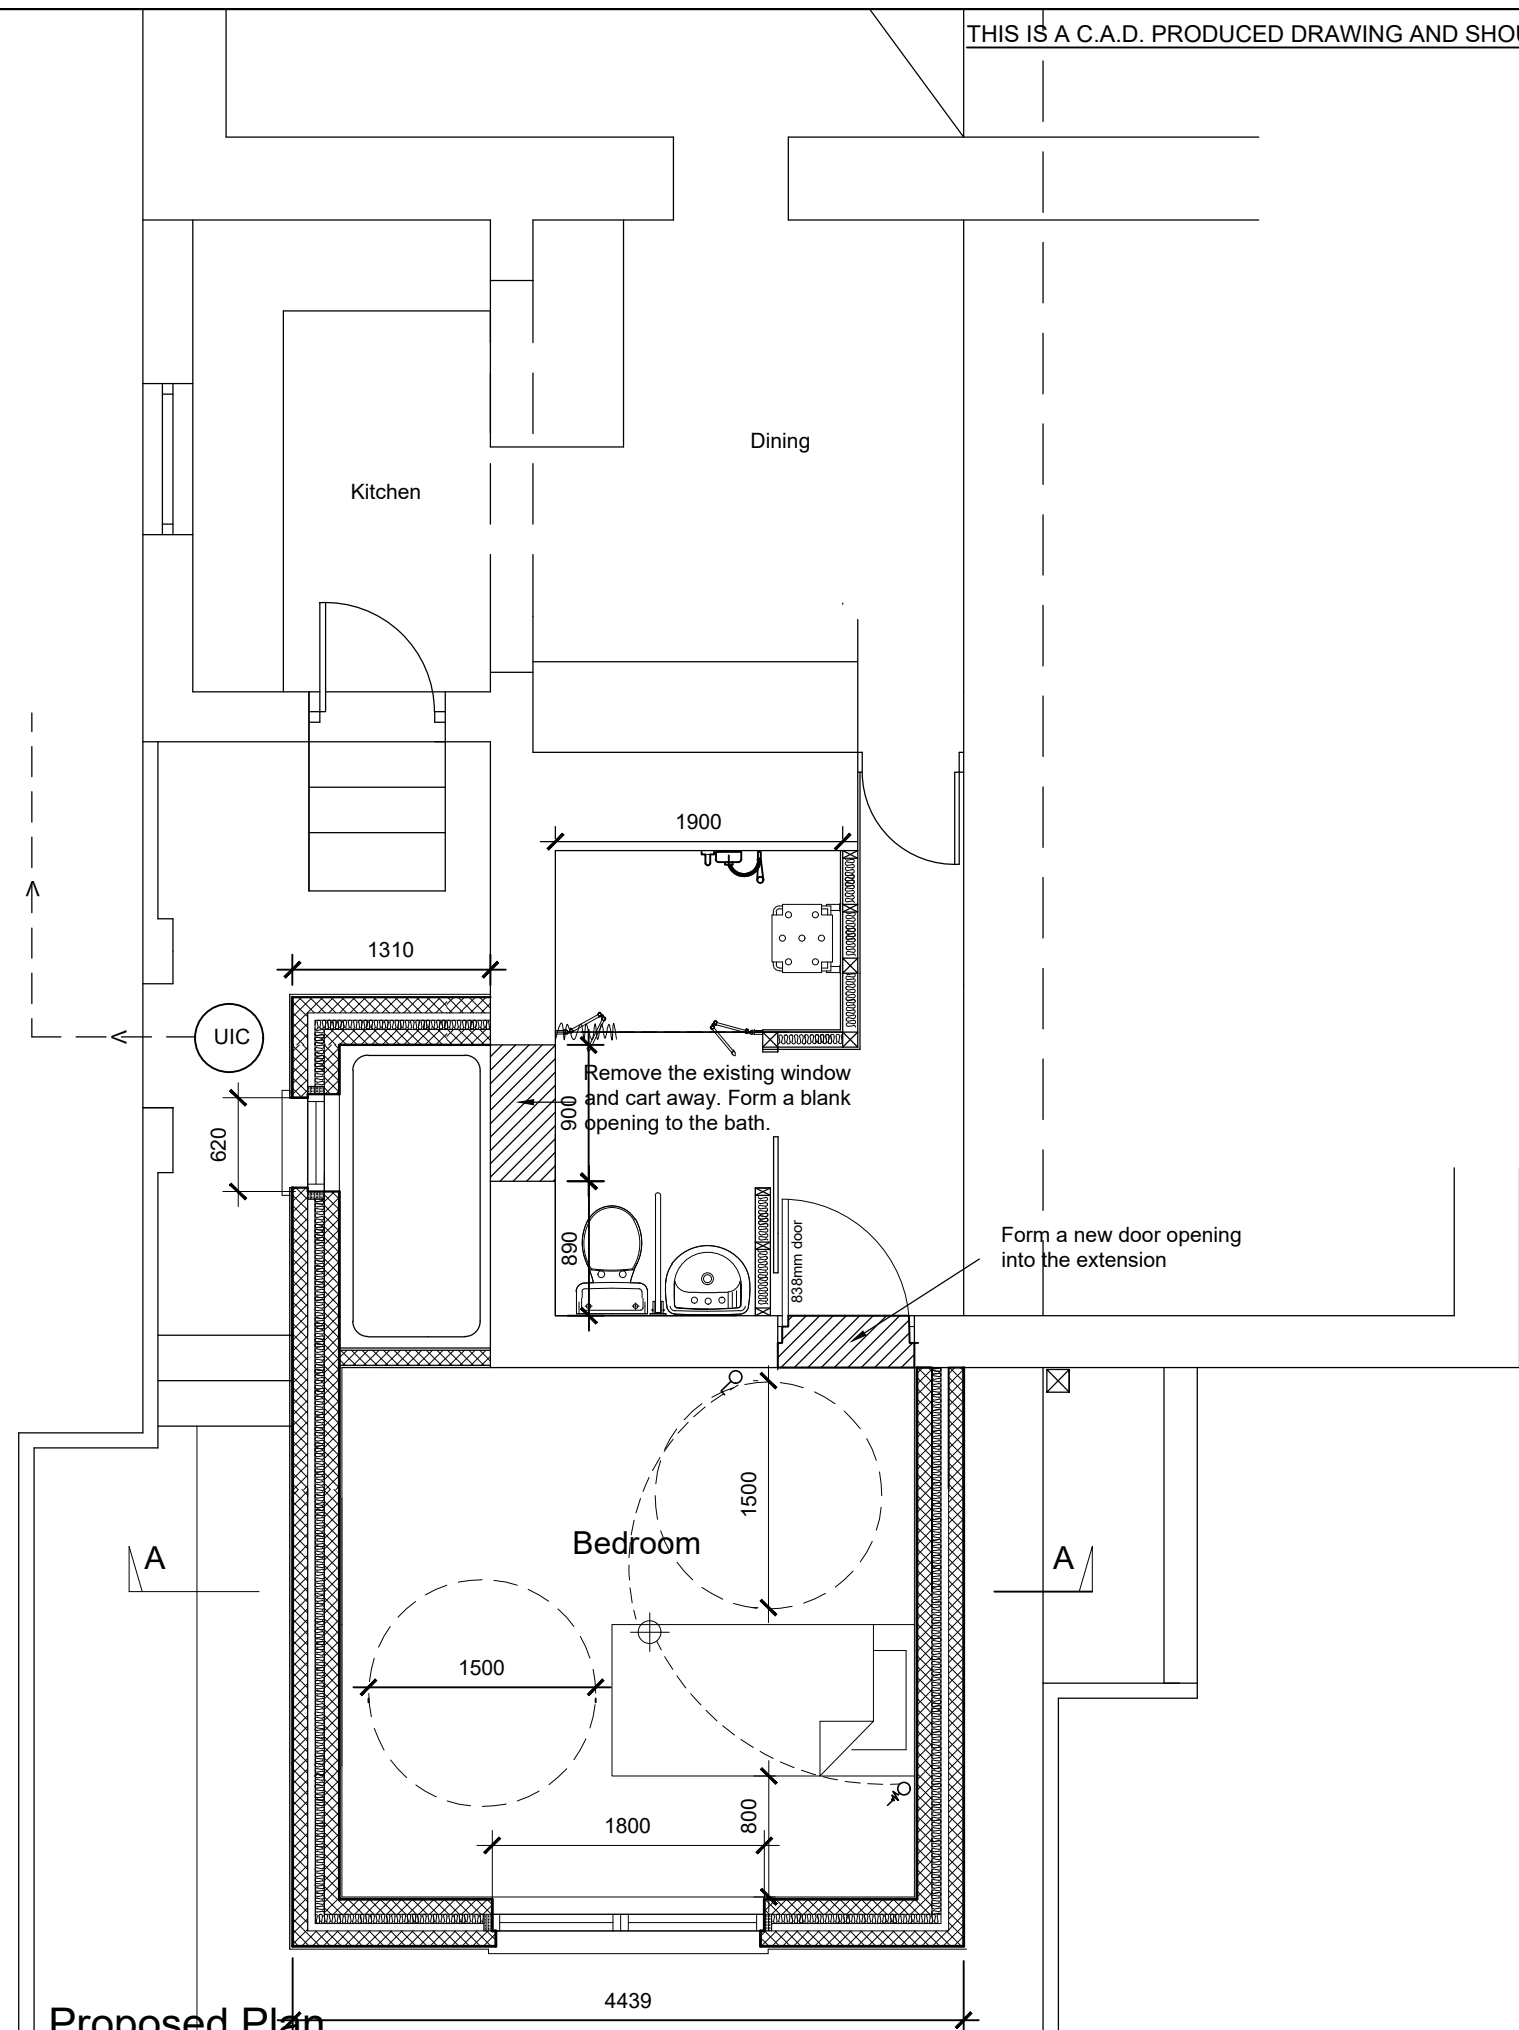

Proposed Plan

a	Second H track added and traversing gate.
---	---

Rev	Details	Dr	Date
-----	---------	----	------

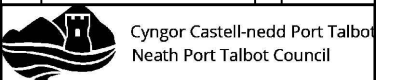

Cyngor Castell-nedd Port Talbot
Neath Port Talbot Council
Social Services, Health and Housing
Housing Renewal and Adaptations Service
Civic Centre
Neath
SA11 3QZ

Project	23 Gron Road Gwaun Cae Gurwen
---------	----------------------------------

Bedroom and Shower Room Extension Proposed Plan

Drawn	sjl	Checked		Approved	
Date	Dec21	Date		Date	

Scales	1:50
Drawing No.	DFG5150/1