

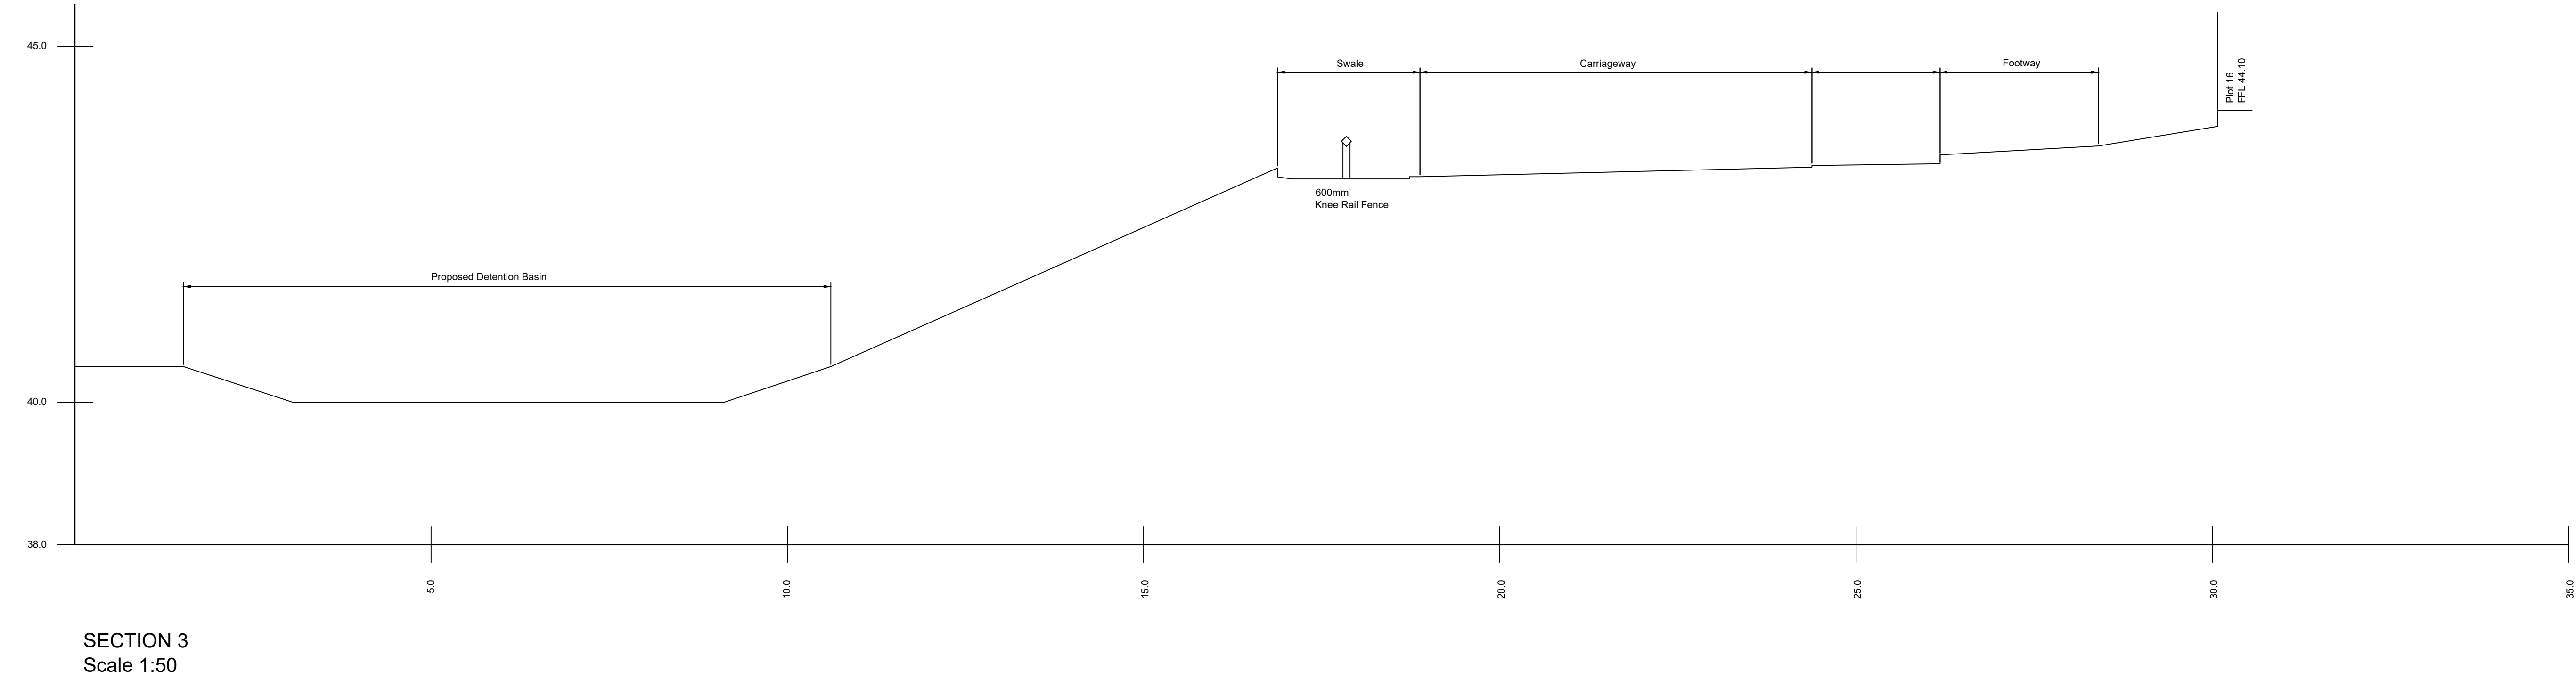


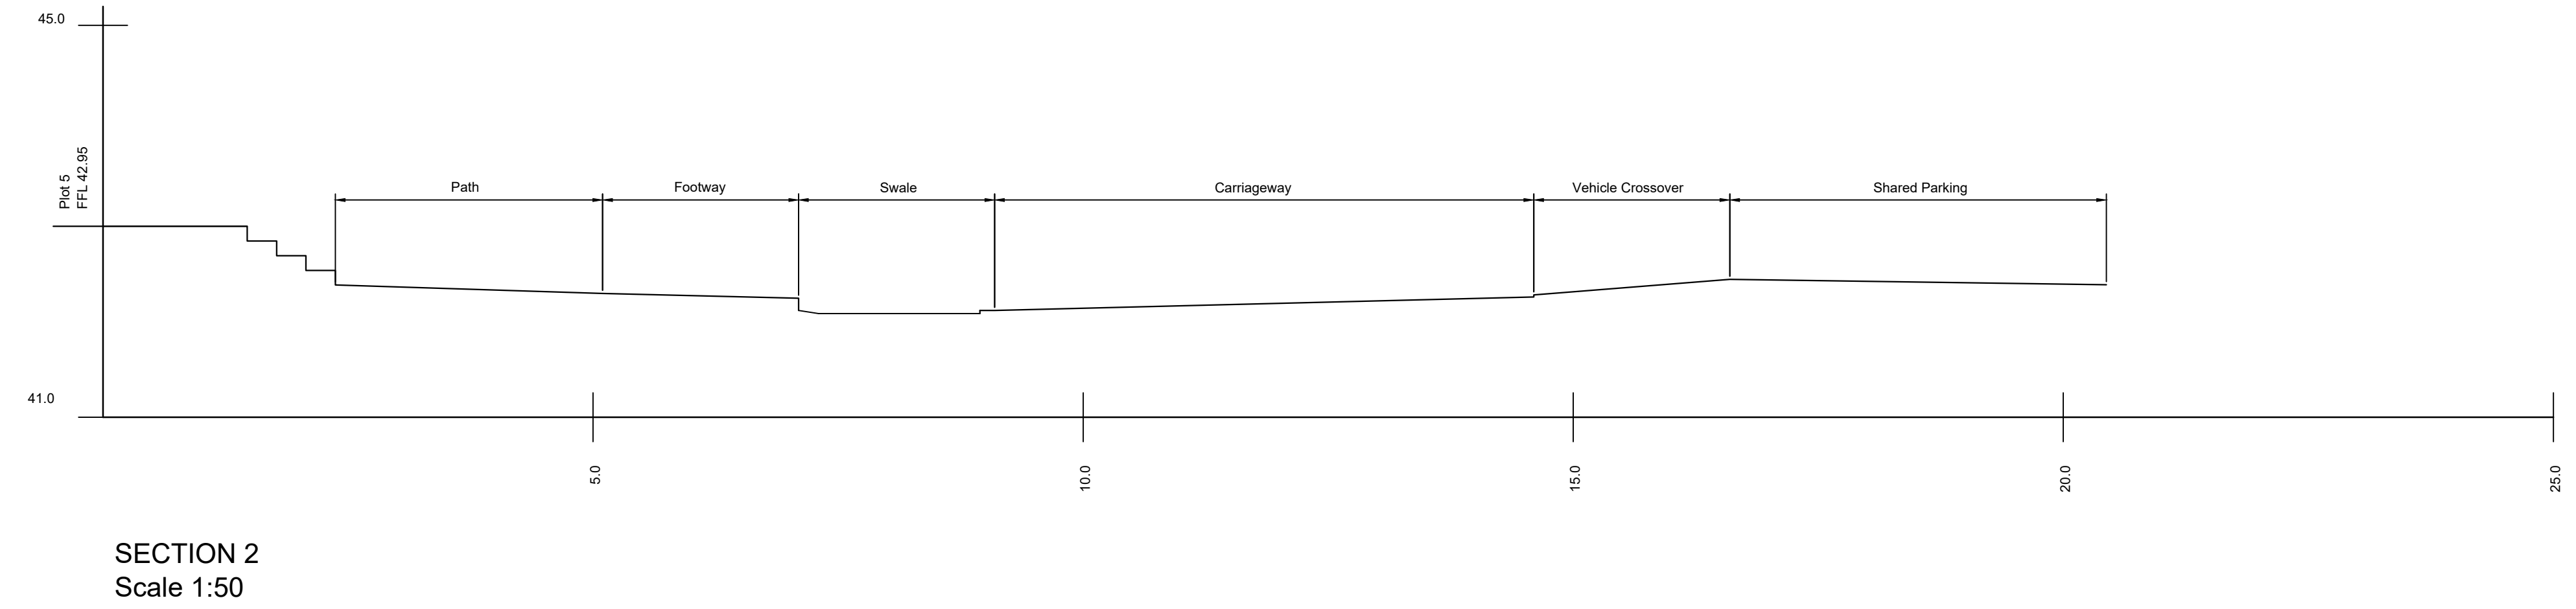

GENERAL NOTES:-
All information on this drawing is subject to detailed design and, as such, is intended for indicative Planning purposes only. NOT FOR CONSTRUCTION.
Housetypes shown indicatively.

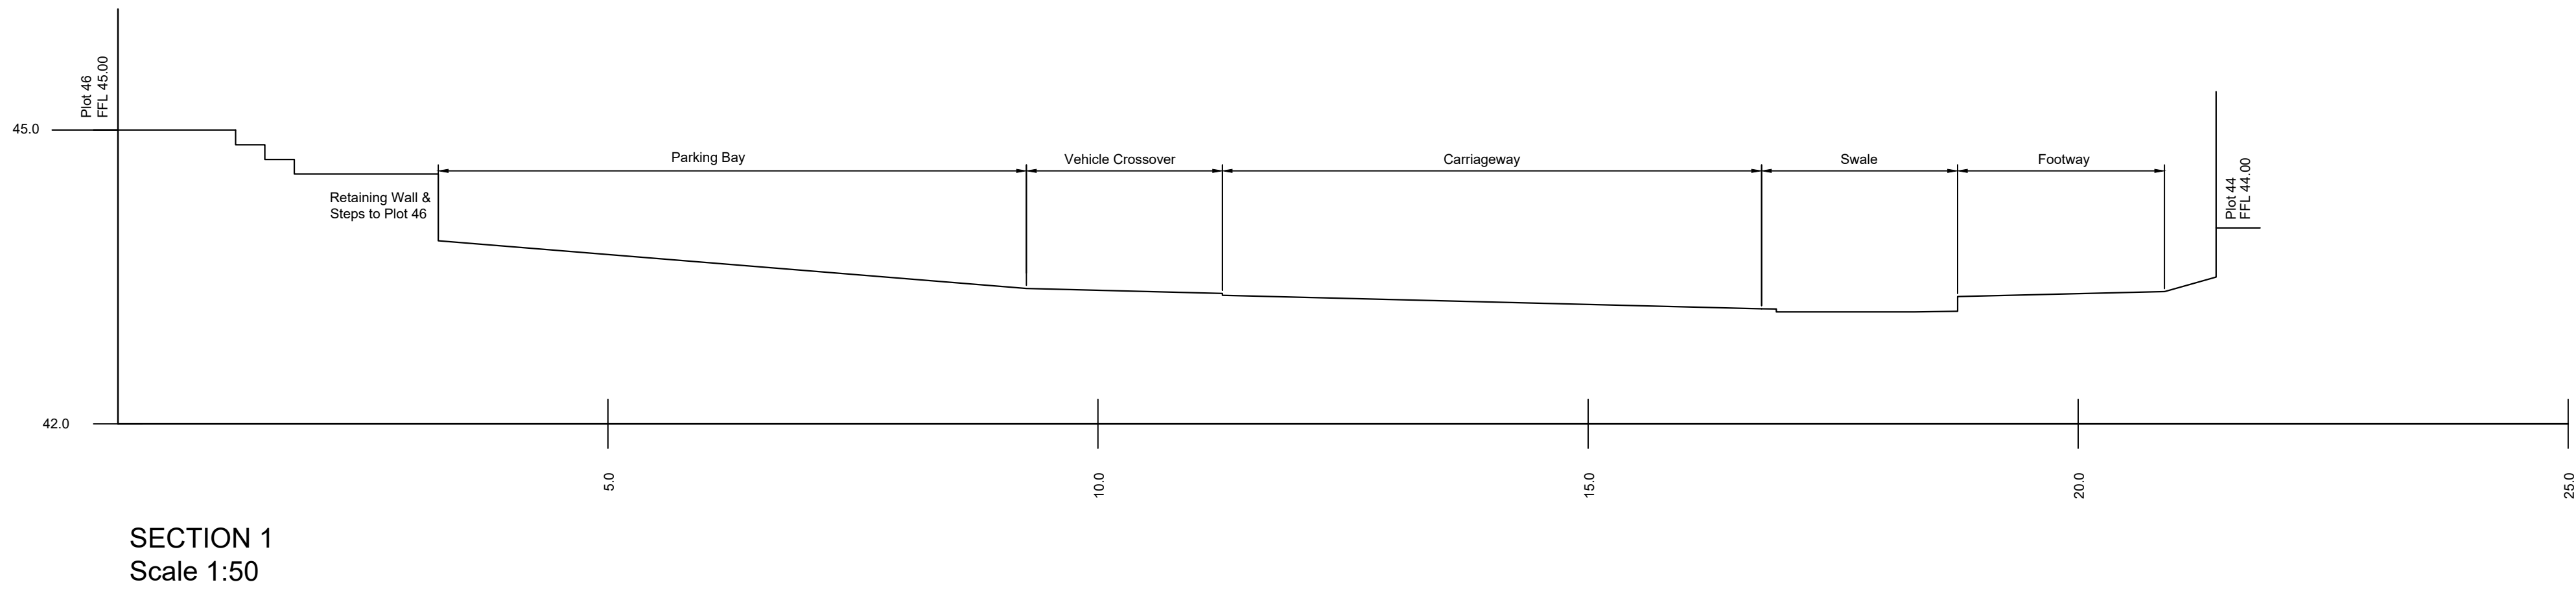

Section Location Plan
Scale 1:100

This drawing is copyright and its use or reproduction without the permission of Spring Design Consultancy Limited. All rights are reserved until invoices are paid in full. No responsibility will be taken for any design used for construction prior to receipt of relevant approvals.

rev	date	description
A	28.03.22	Notes amended.
B	13.04.22	Section 1-1 amended.
C	05.05.22	Knee rail fence added to Section 3.

by
MCC
MCC
MCC

Status:

PLANNING

Drawn: VCH
Checked: MCC
Date: Nov 2021
Scale: As Shown (A1)

Client: Tai Tarian & Jones Bros
Project: Meadow Road, Neath
Title: Highway Cross Sections
Ref: 2430-635
Rev: C

spring
design
Unit 2 Chapel Barns | Merthyr Mawr
Bridgend | CF32 0LS | 01656 656267
mail@spring-consultancy.co.uk