


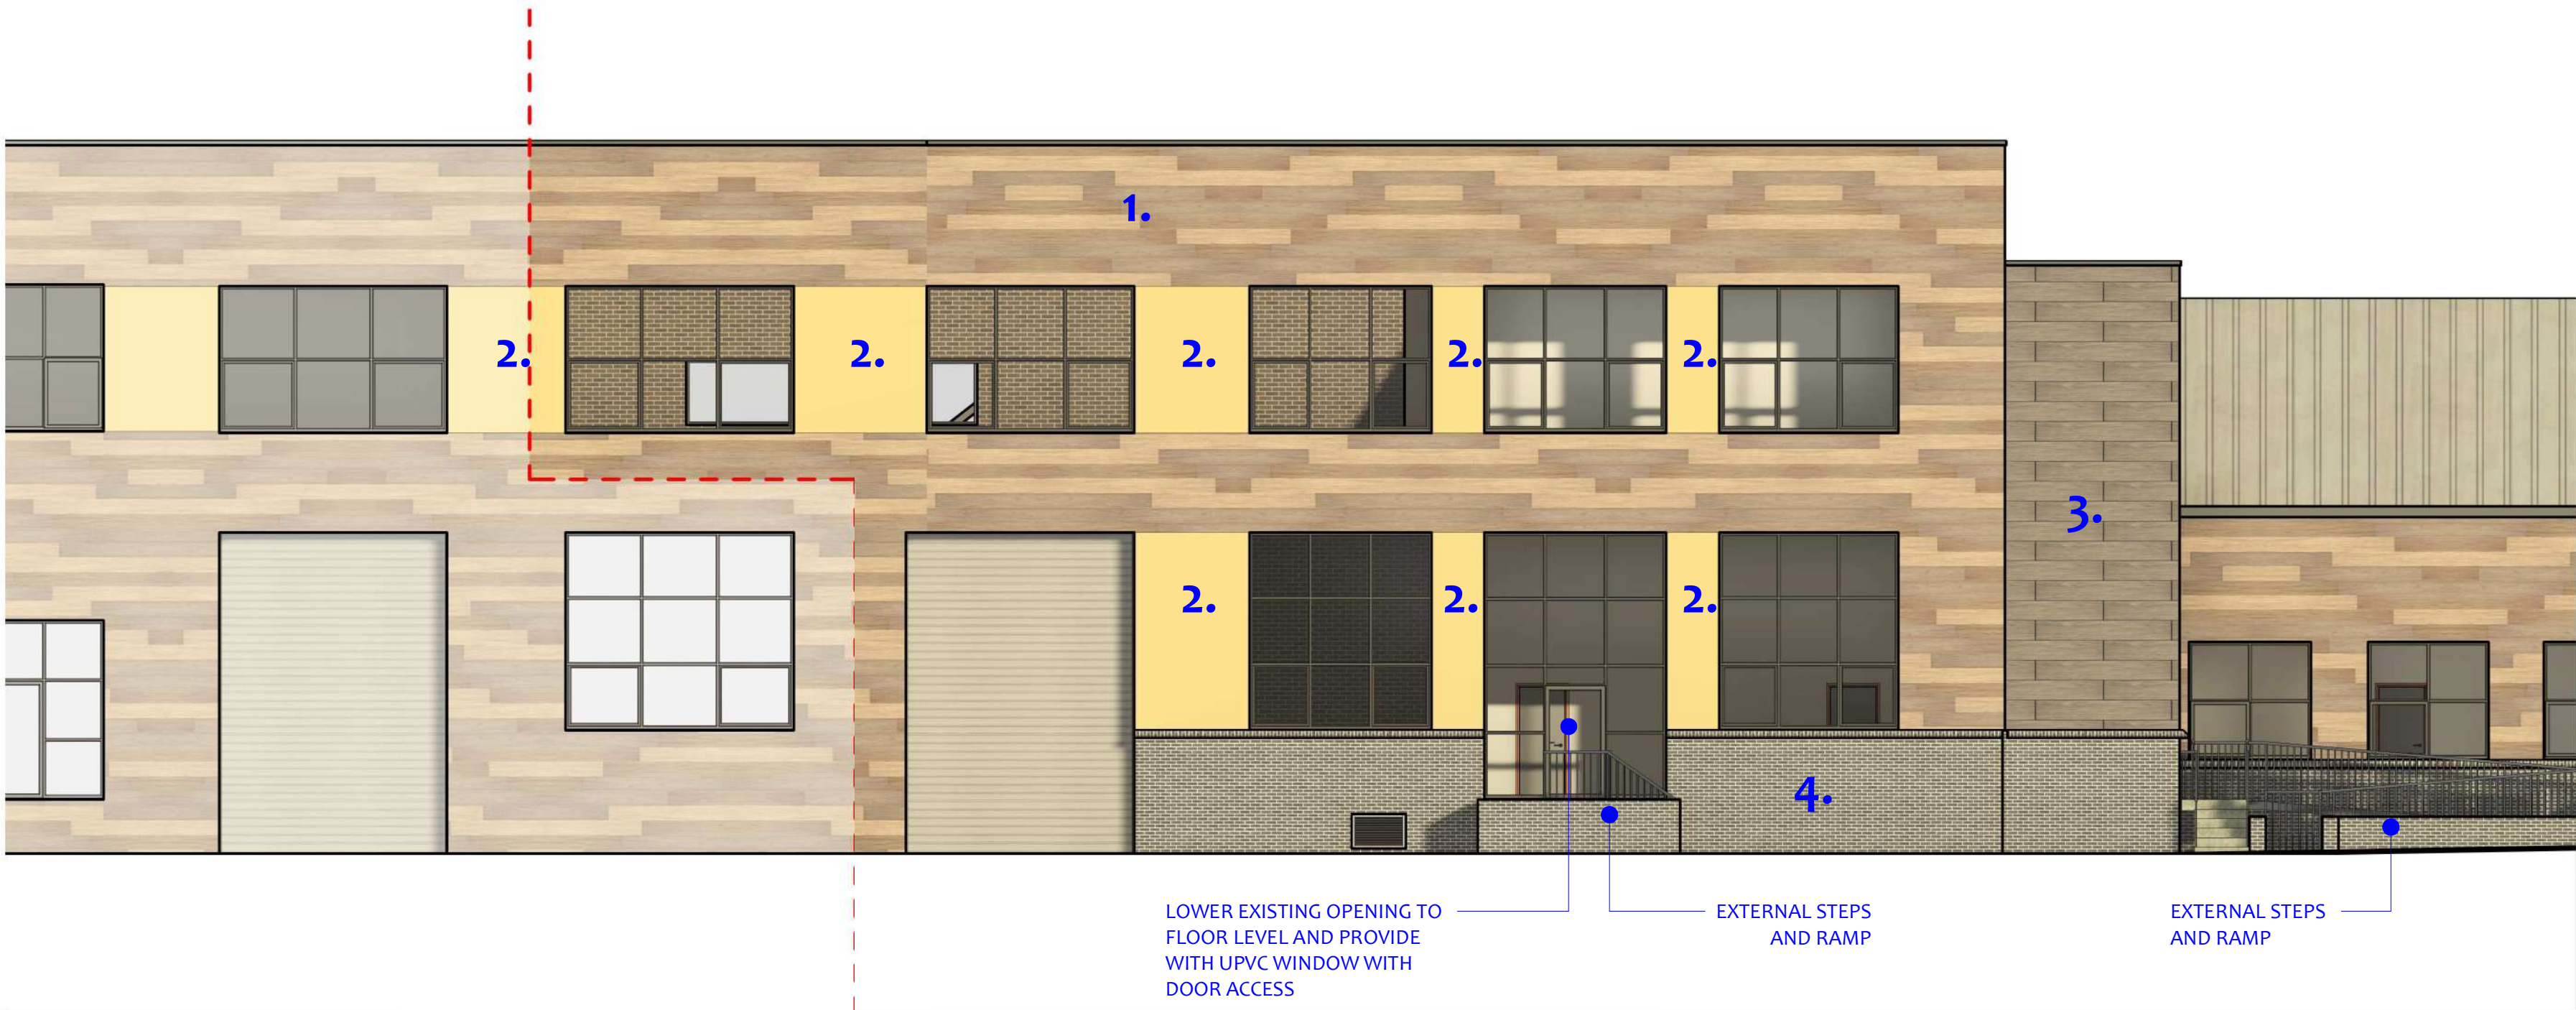

01

PROPOSED ELEVATION PART A - HALE OFFICES


1 : 100



02

PROPOSED ELEVATION PART B - HALE OFFICES

1 : 100

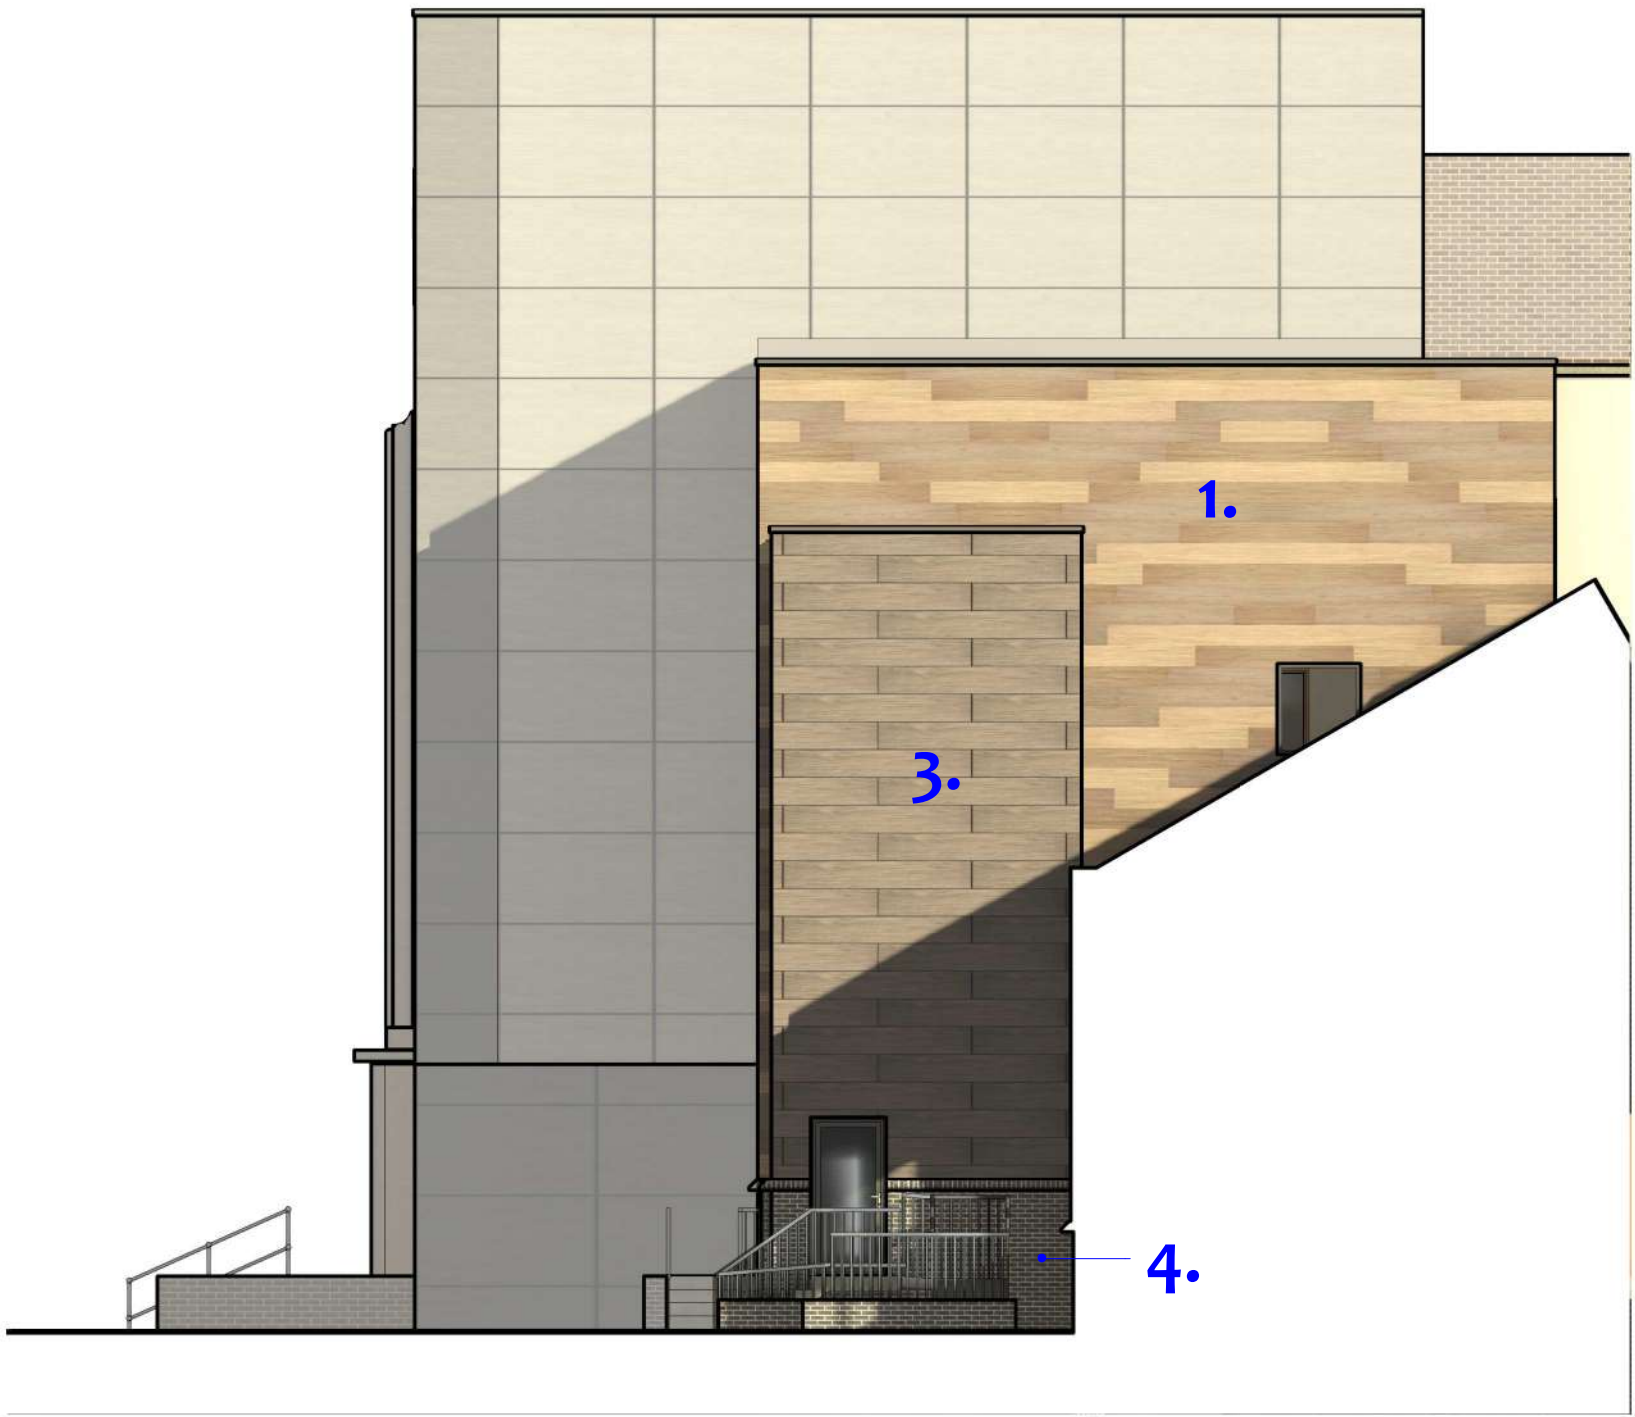

03

PROPOSED SIDE - HALE OFFICES

1 : 100

MATERIAL LEGEND

1.
- CLADDING COLOUR:
ROCKPANEL WOODS
SLATE OAK, CERAMIC OAK
& RHINESTONE OAK
2.
- ROCKPANEL CLADDING,
COLOUR RAL1002
3.
- ROCKPANEL WOODS:
SLATE OAK
4.
- BLUE BRICKWORK PLINTH
MATCHING CANT BRICK
BANDING COURSE
5.
- ROCKPANEL METALS
COLOUR: SILVER
6.
- ROCKPANEL METALS
COLOUR : GUNMETAL

REPLACEMENT WINDOWS
GREY - RAL: 7016
GREY CLADDING TRIMS - RAL: 7016

Notes

Do not scale from this drawing. Use figured dimensions only, which are displayed in millimeters unless stated otherwise. The contractor is requested to check all dimensions before work is put in hand. Any discrepancies within the drawing should be reported prior to commencement of works.

Copyright of this drawing belongs solely to CMKA Ltd. This drawing must only be used for the purpose for which it is supplied and its contents must not be reproduced for any purpose without written permission.

CHAMBERLAIN
MOSS
KING
architecture

97a Glebe Street | Penarth
Vale of Glamorgan | CF64 1EE

T. 02920 306400
www.chamberlainmossking.co.uk

Project	JCG FACTORY, NEATH
Project number	L848
Client	HALE CONSTRUCTION LTD
Title	PROPOSED ELEVATIONS -JCG FACTORY & OFFICES
Drawing number	A174
Scale	1 : 100 at A1
Revision	B
Status	INFORMATION
Drawn	PC
Date	30.03.21