




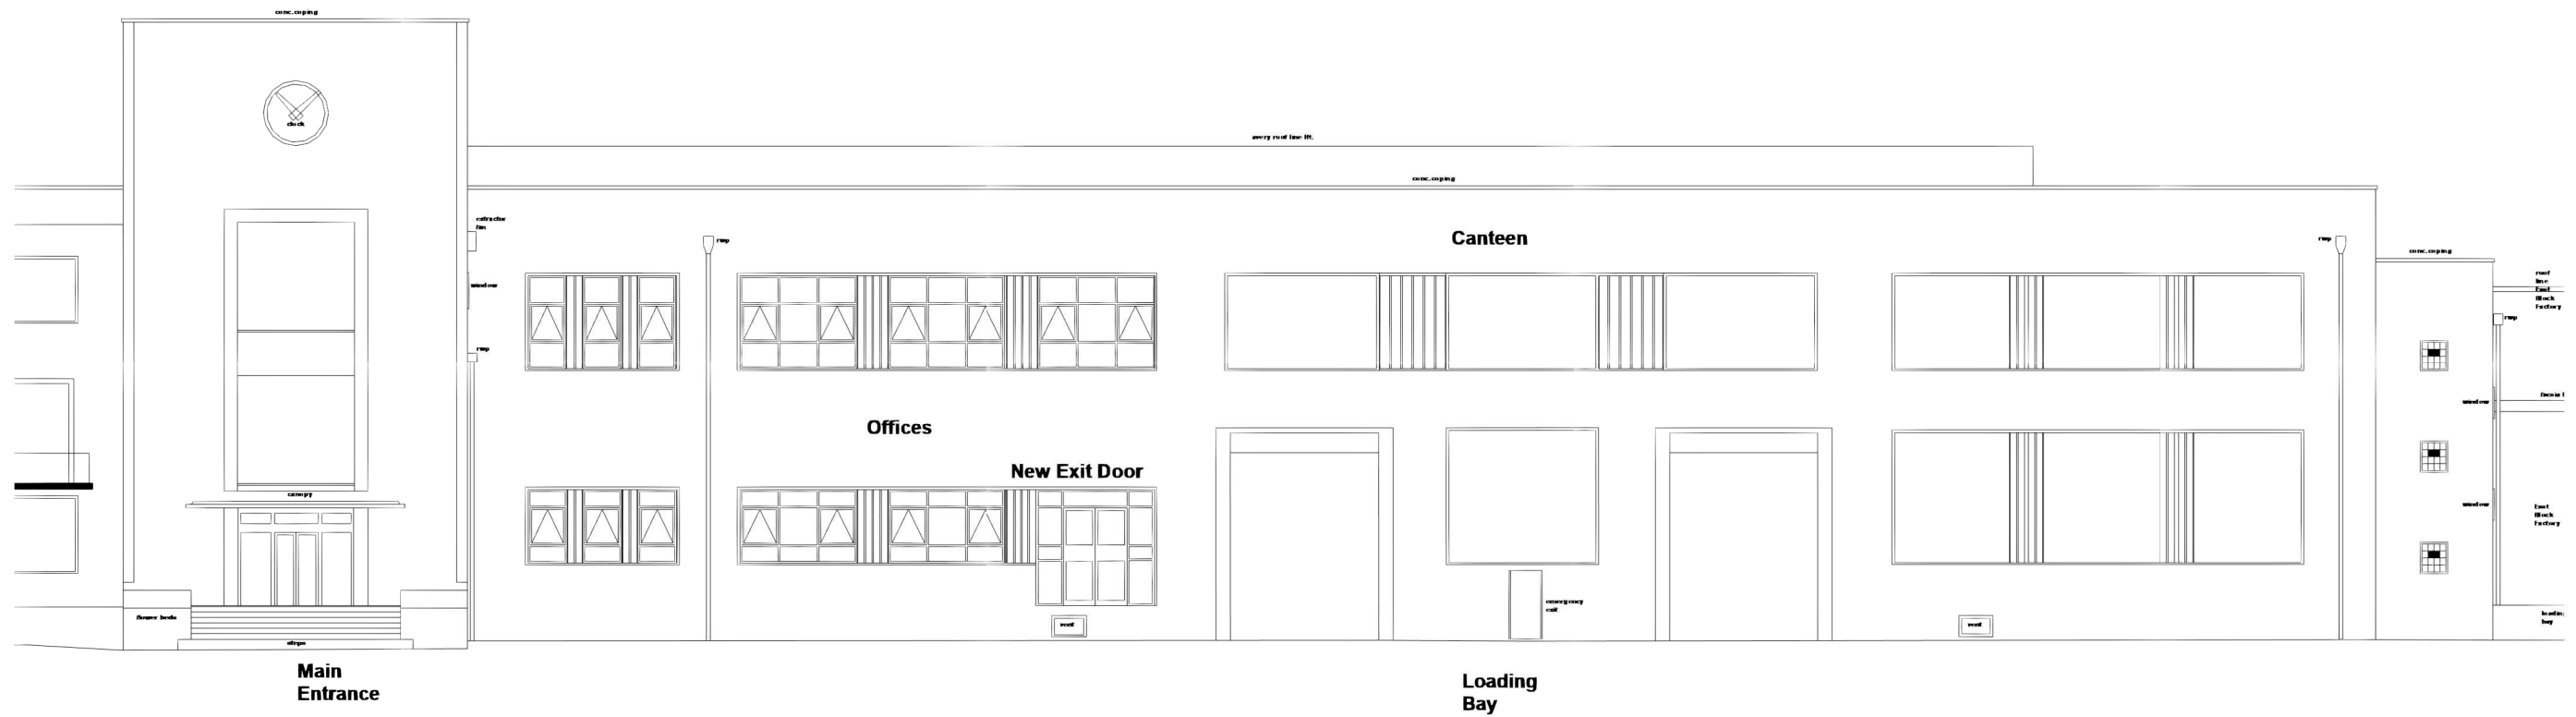

01 EXISTING ELEVATION - THE METAL BOX

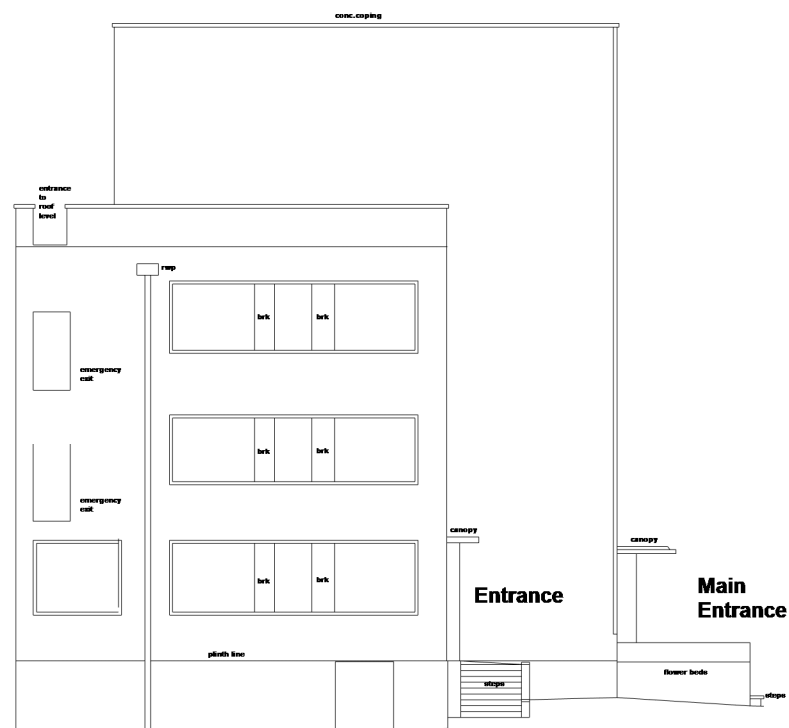

02 EXISTING SIDE ELEVATION A - CLOCK TOWER

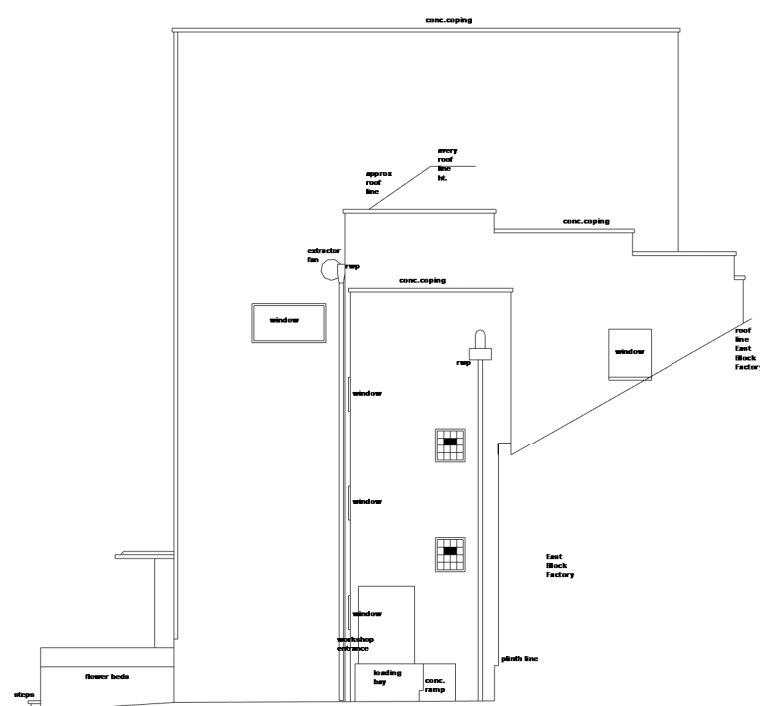

03 EXISTING SIDE ELEVATION B - CLOCK TOWER

Notes

Do not scale from this drawing. Use figured dimensions only, which are displayed in millimeters unless stated otherwise. The contractor is requested to check all dimensions before work is put in hand. Any discrepancies within the drawing should be reported prior to commencement of works.

Copyright of this drawing belongs solely to CMKA Ltd. This drawing must only be used for the purpose for which it is supplied and its contents must not be reproduced for any purpose without written permission.

**CHAMBERLAIN
MOSS
KING**
architecture

97a Glebe Street | Penarth
Vale of Glamorgan | CF64 1EE
T. 02920 306400
www.chamberlainmossking.co.uk

Project	JCG FACTORY, NEATH
Project number	L848
Client	HALE CONSTRUCTION LTD
Title	EXISTING ELEVATIONS - THE METAL BOX
Drawing number	A176
Scale	1 : 100 at A1
Revision	
Status	INFORMATION
Drawn	PC
Date	29.04.22