
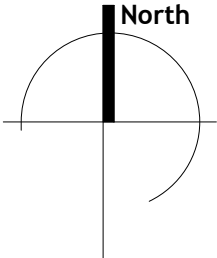


1:2500

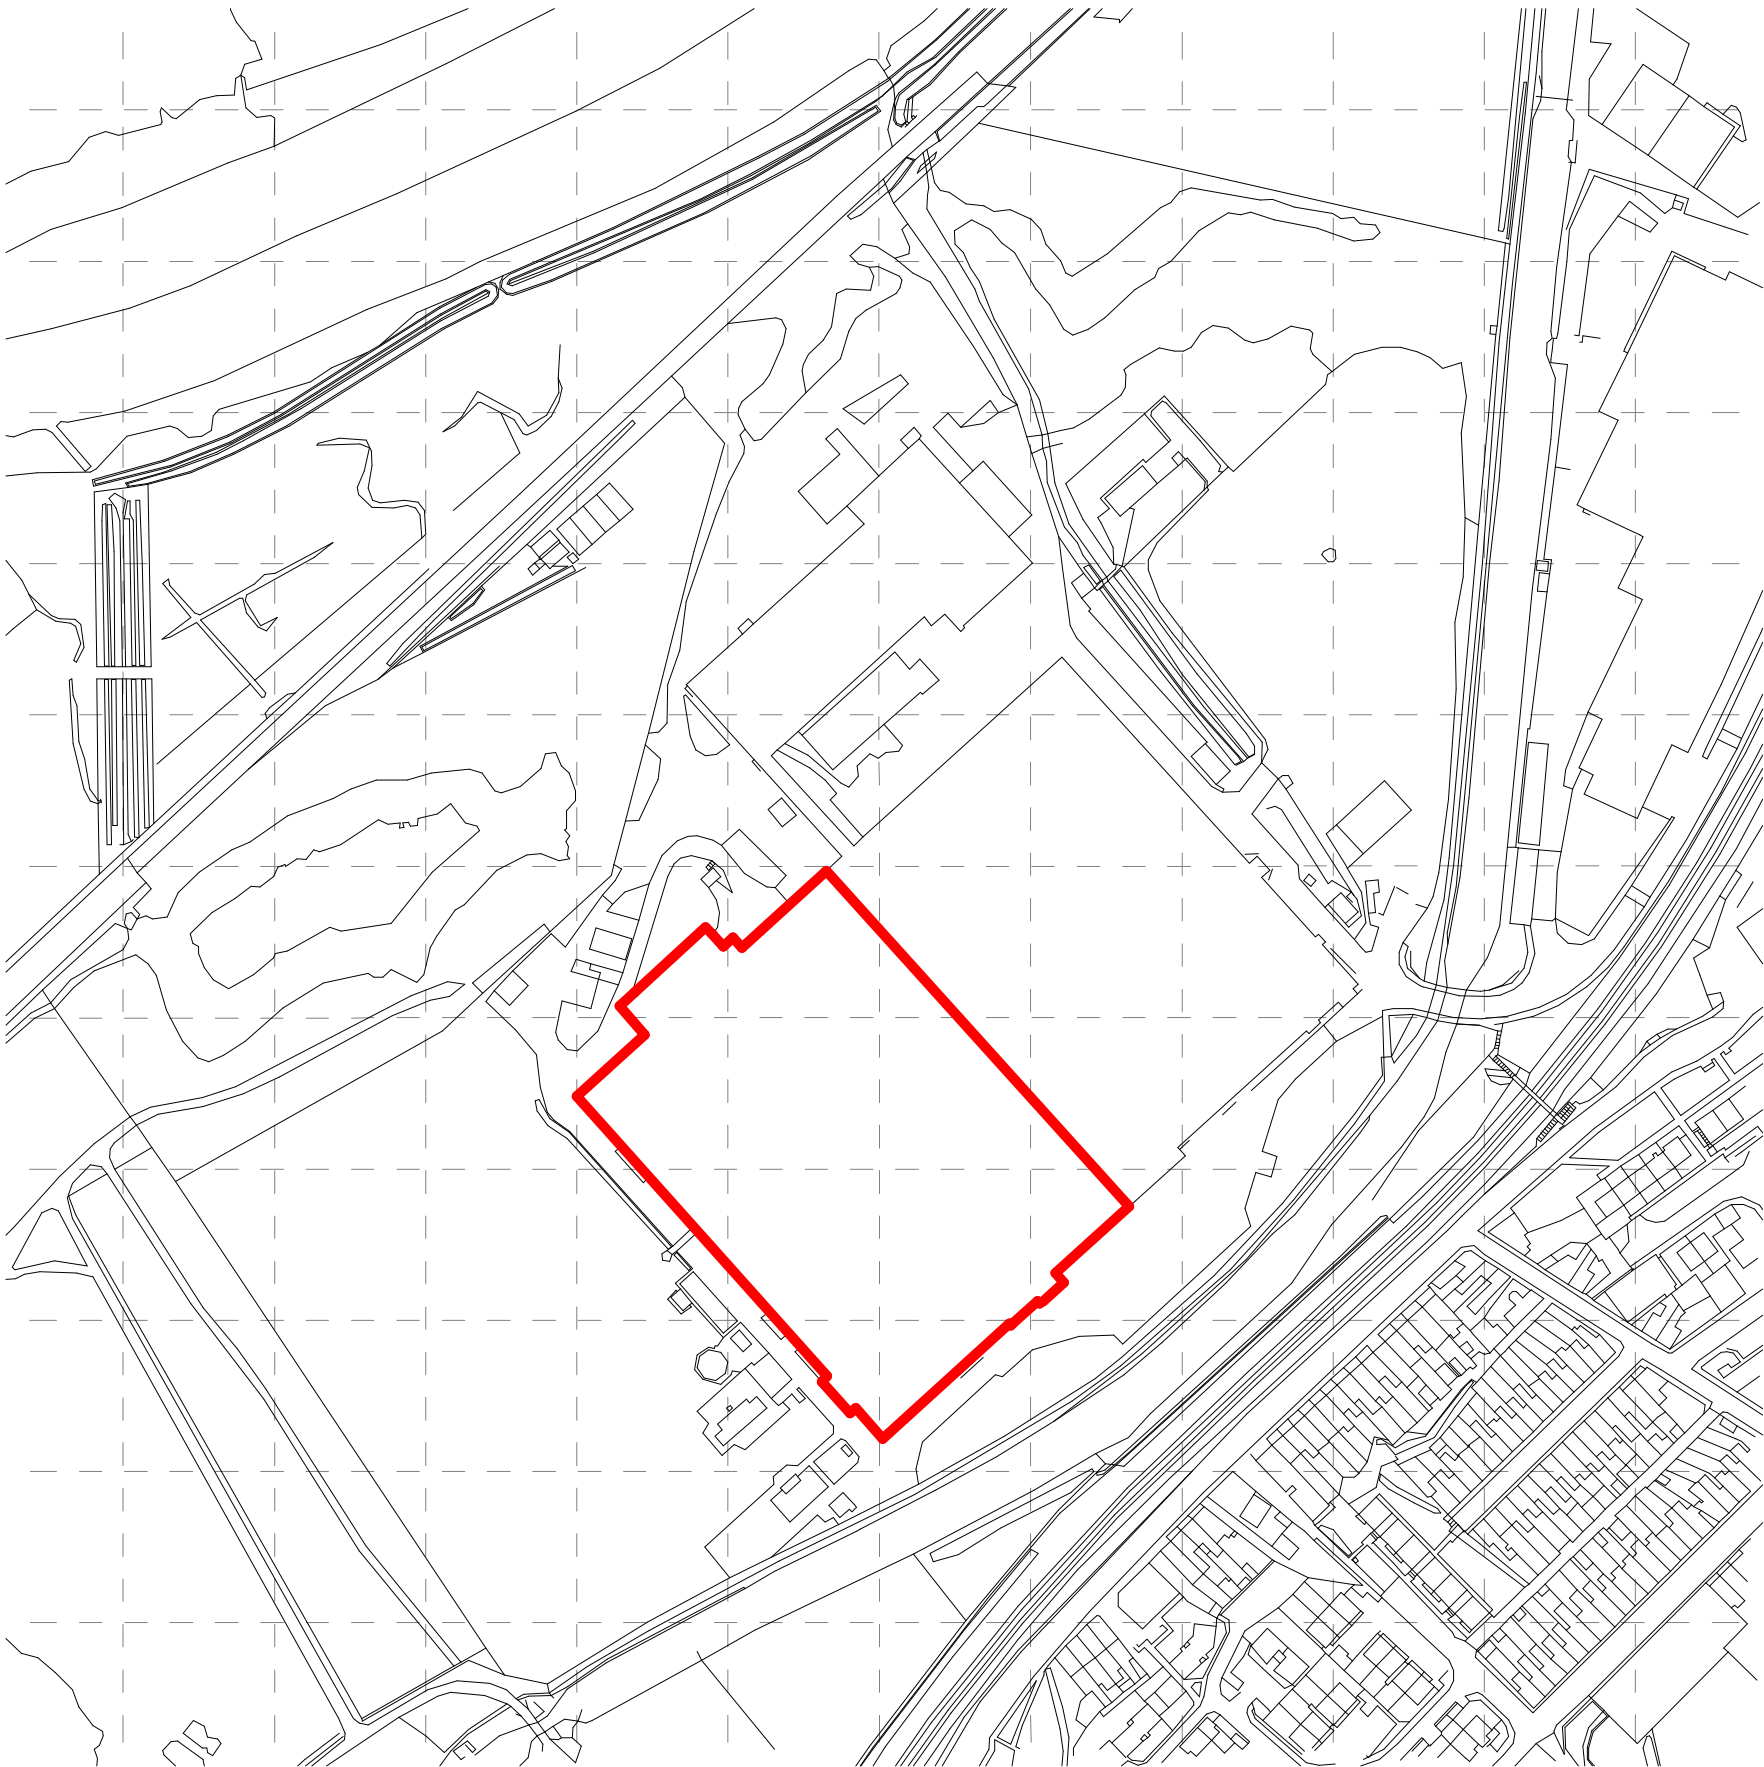

Revisions

A	Boundaries updated	PC	05.05.22
---	--------------------	----	----------

Notes

Do not scale from this drawing. Use figured dimensions only, which are displayed in millimeters unless stated otherwise. The contractor is requested to check all dimensions before work is put in hand. Any discrepancies within the drawing should be reported prior to commencement of works.

Copyright of this drawing belongs solely to CMKA Ltd. This drawing must only be used for the purpose for which it is supplied and its contents must not be reproduced for any purpose without written permission.

**CHAMBERLAIN
MOSS
KING**
architecture

97a Glebe Street | Penarth
Vale of Glamorgan | CF64 1EE

T. 02920 306400
chamberlainkingmoss.co.uk

Project

JCG FACTORY, NEATH

Project number L848

Client HALE CONSTRUCTION LTD

Title SITE LOCATION PLAN - THE METALBOX

Drawing number A179

Scale 1 : 2500 at A3

Revision A

Status INFORMATION

Drawn PC

Date 05.05.22

01 **SITE LOCATION PLAN - THE METALBOX**
1 : 2500