




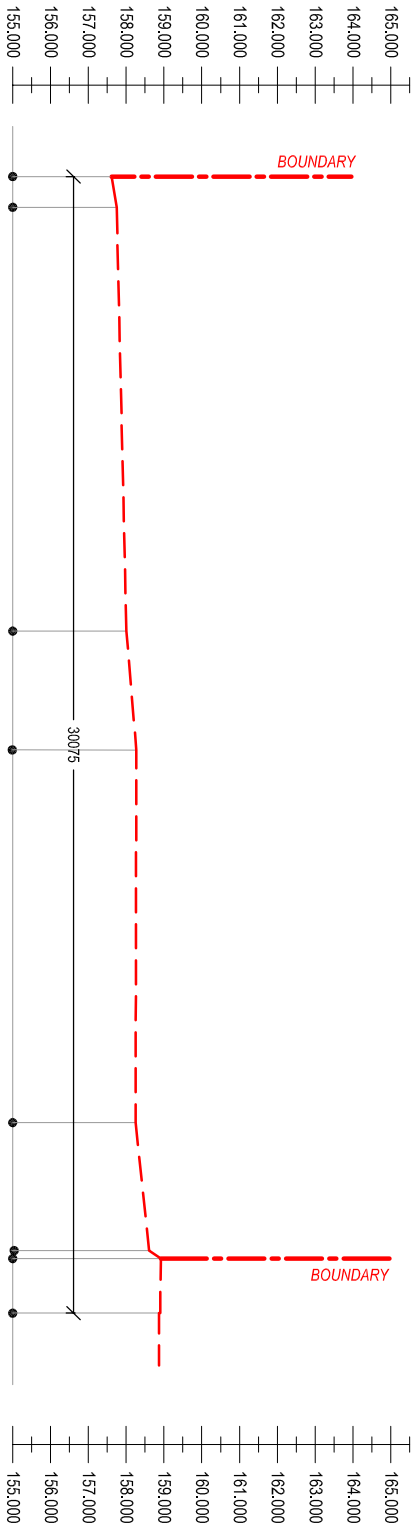


EXISTING SECTION X-1
Scale 1:200

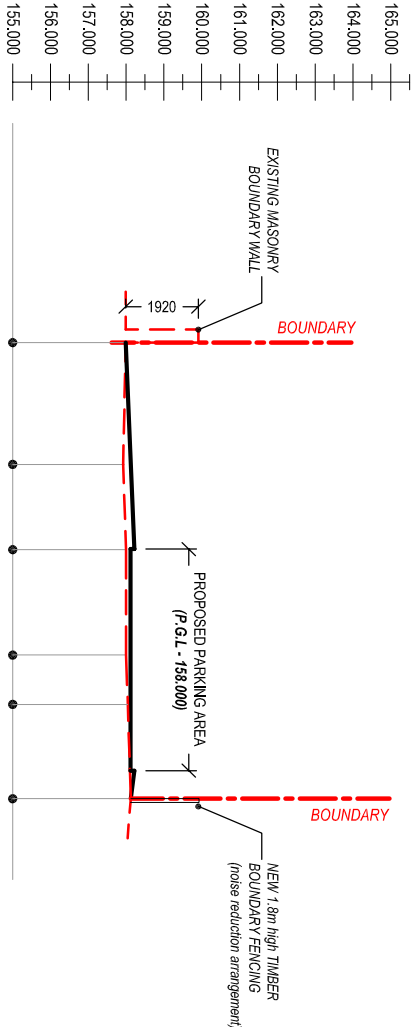

EXISTING & PROPOSED SECTION X-2
Scale 1:200

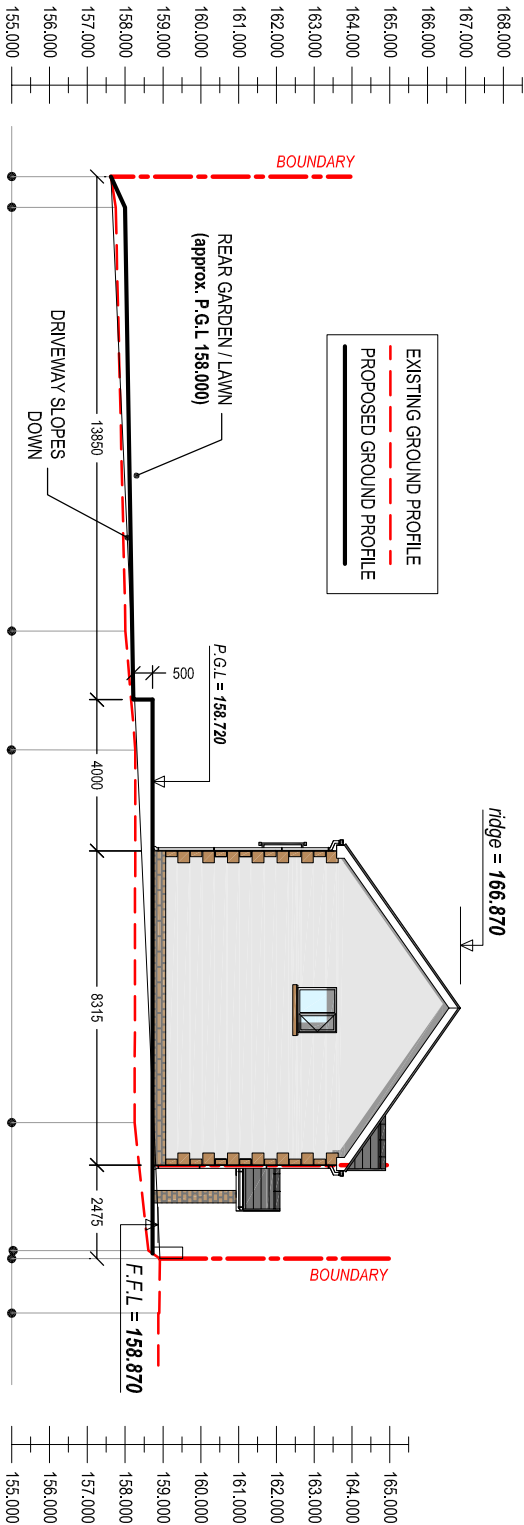

PROPOSED SECTION X-1
Scale 1:200

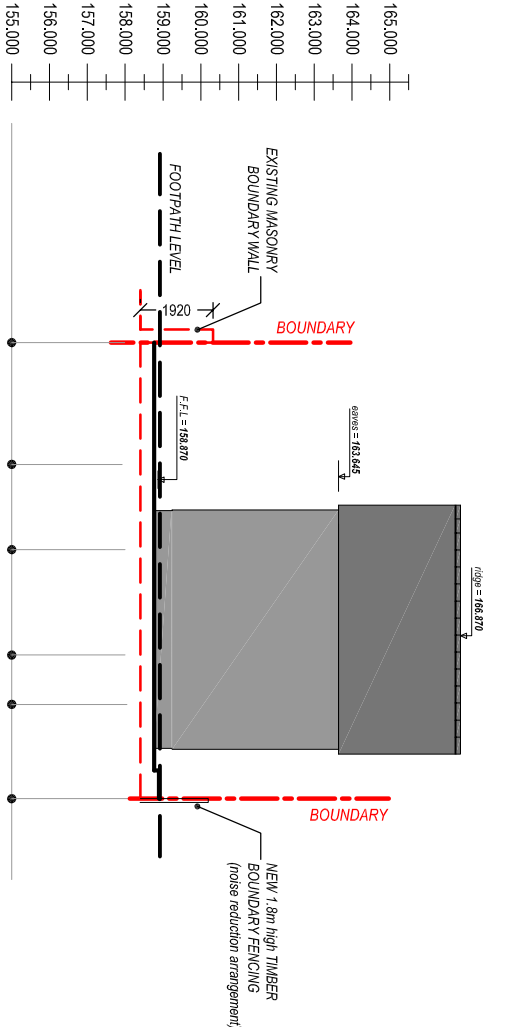

EXISTING & PROPOSED SECTION X-3
Scale 1:200



Cwm Planning & Design Ltd.
(architectural and Draughting Services)

Client:

Mr. J. Griffiths

Project Title:

PROPOSED DETACHED DWELLING
on Land adj. to
65 Heol y Gors
Cwmgors
SA18 1PT

General Notes:

1. Do not scale from this drawing, take figured dimensions only.
2. Dimensions are in millimeters unless otherwise stated.

Drawing Issue:

PLANNING

Drawing Title:

EXISTING & PROPOSED SITE SECTIONS

Drawing No: 004

Revision: B

Date: 12-05-2021

Revised: 03-05-2022

Scale(s): 1:200

Paper Size: A3