



Superseded

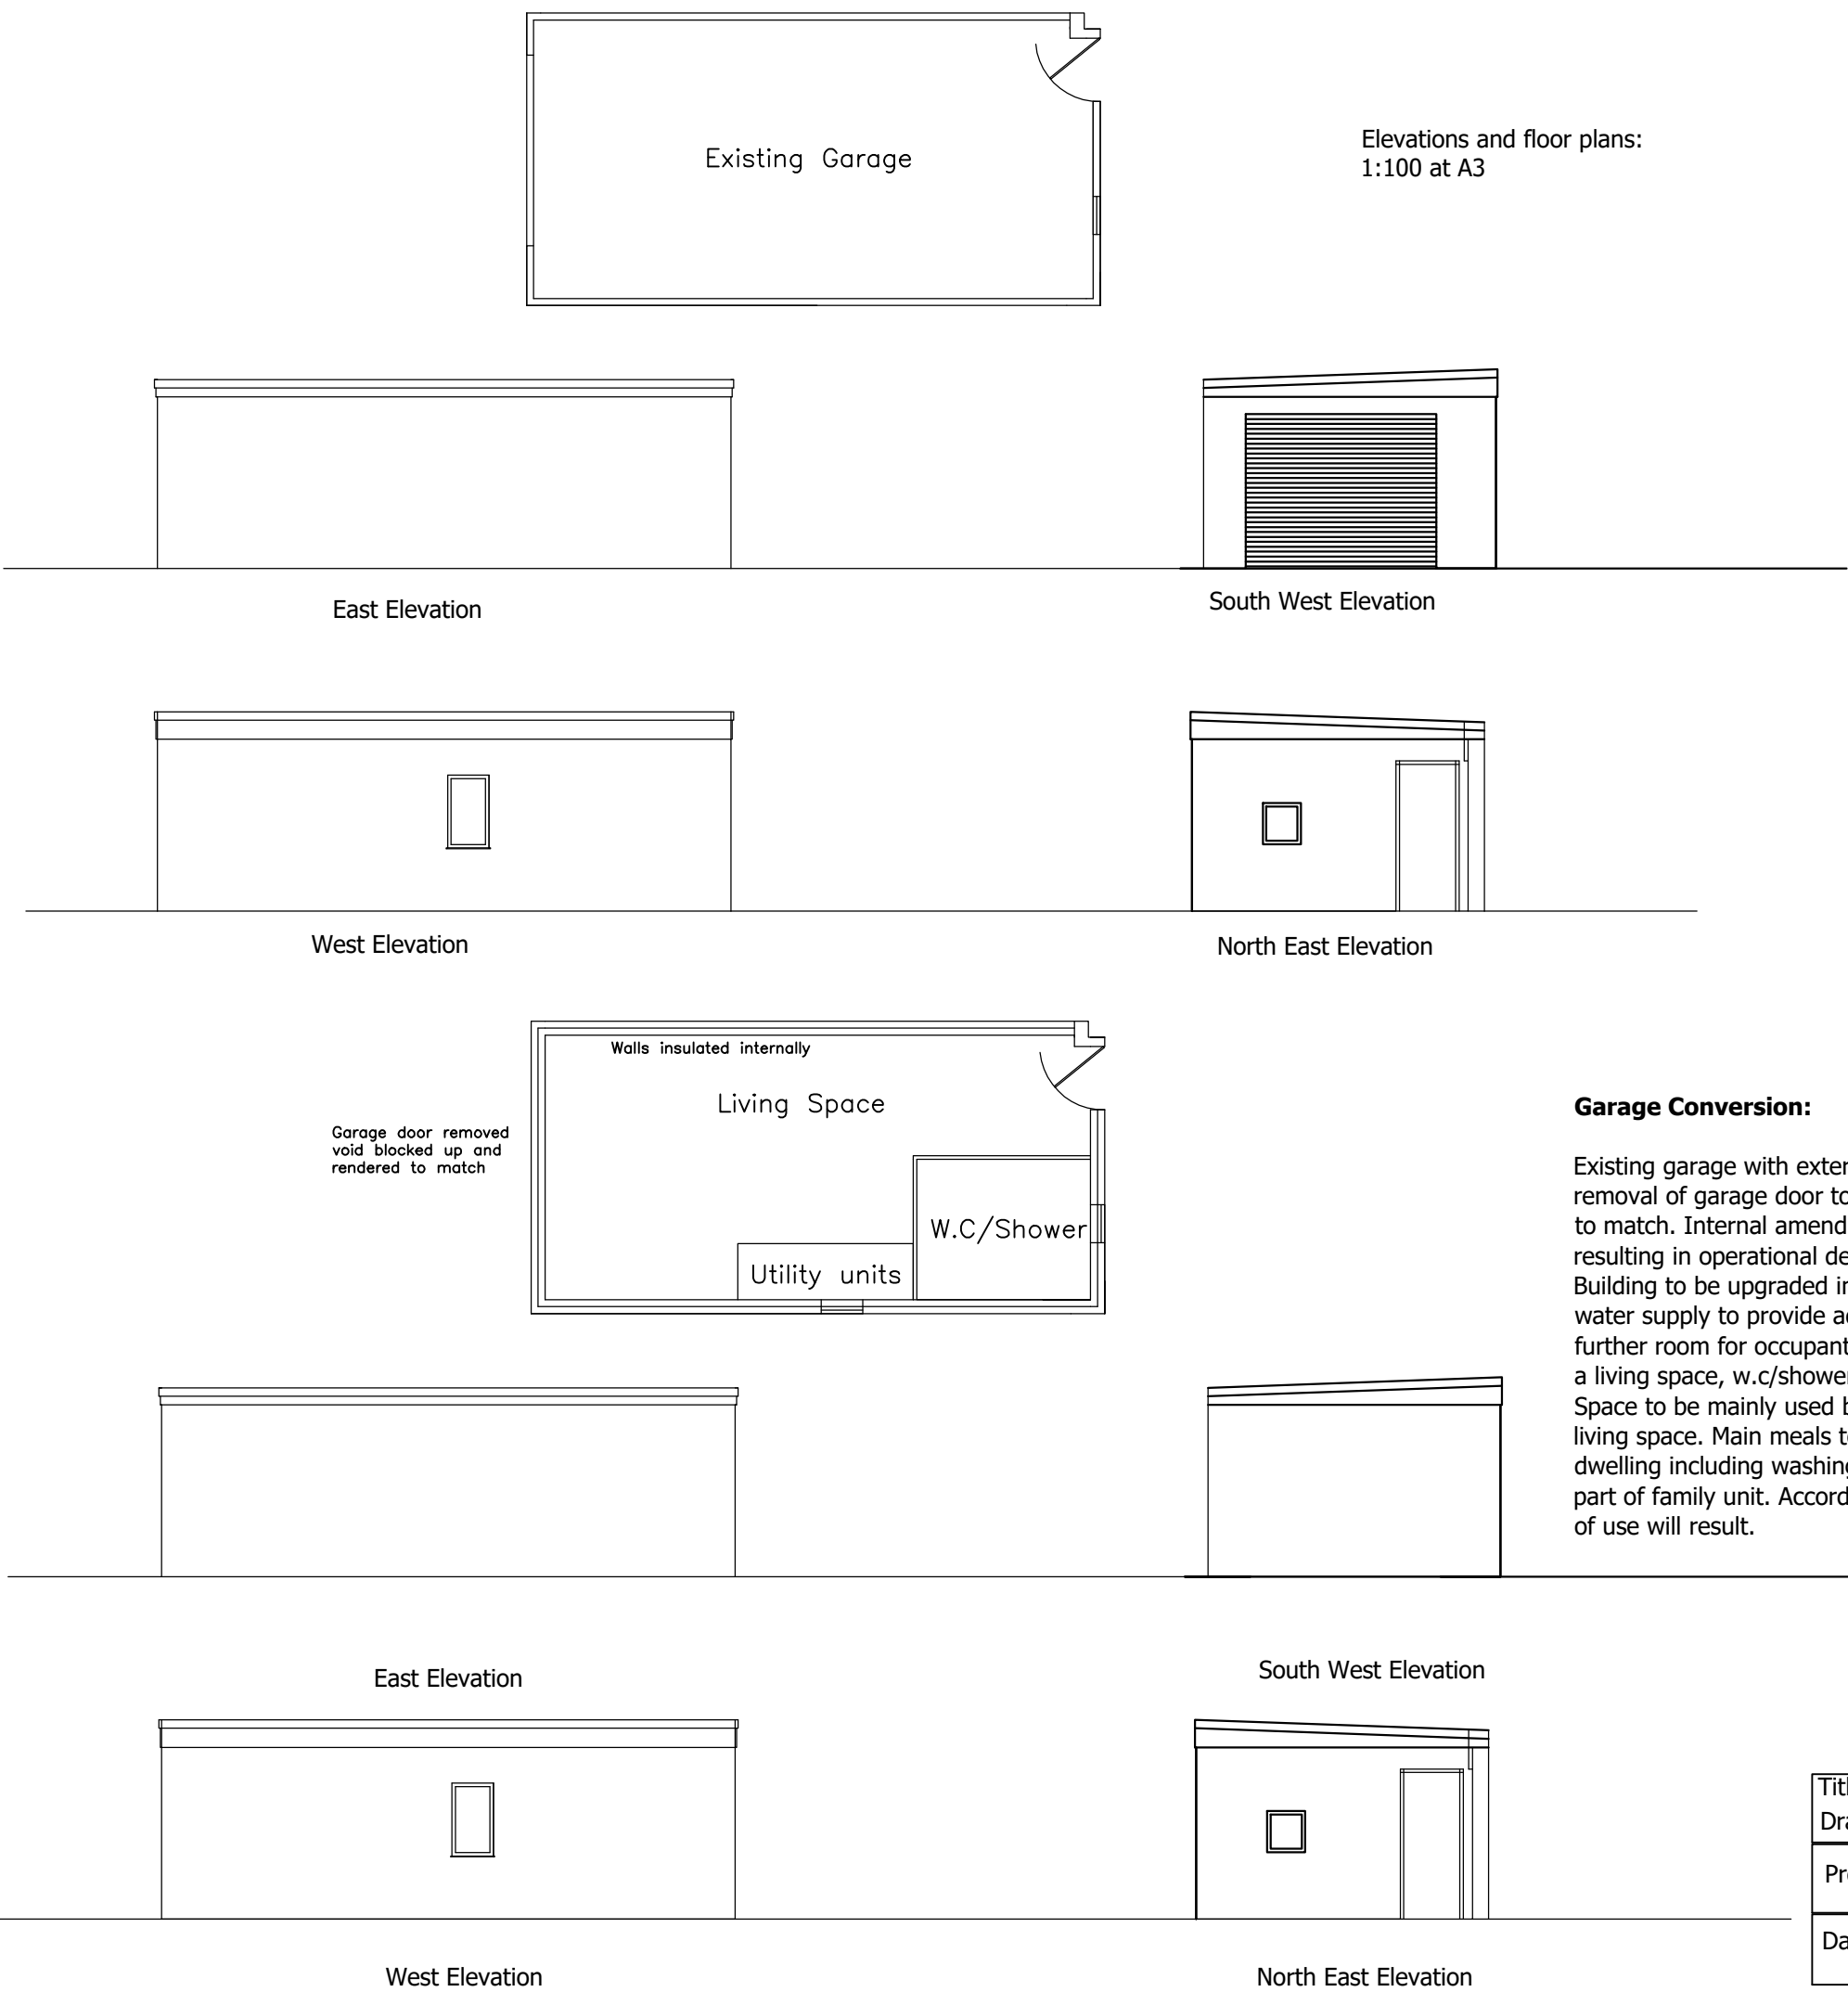

Garage Conversion:

Existing garage with external change involving removal of garage door to be blocked and rendered to match. Internal amendments to building not resulting in operational development. Building to be upgraded including electricity and water supply to provide additional space as a further room for occupants of the dwelling including a living space, w.c/shower room and utility units. Space to be mainly used by owners daughter as living space. Main meals to be provided within the dwelling including washing clothes and will remain part of family unit. Accordingly no material change of use will result.

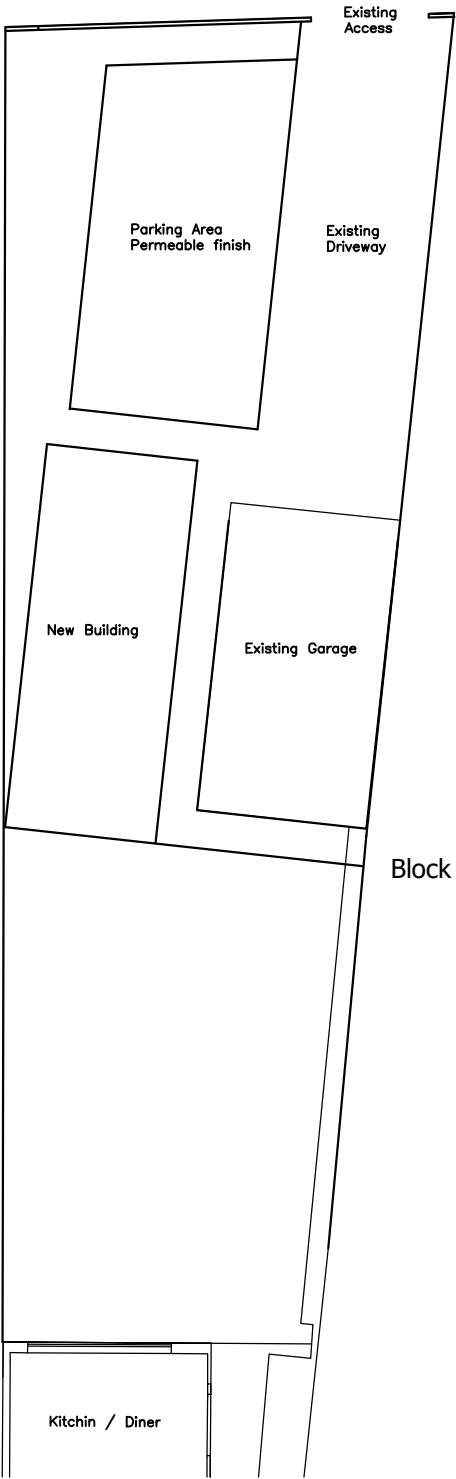

Title: Garage Conversion Drawing No.: KD/03		Liam Jones MRTPI  RTPI Chartered Town Planner
Project: Garage conversion	Site: 2 St Albans Terrace, Taibach, SA13 1LW	
Date: May2022		