



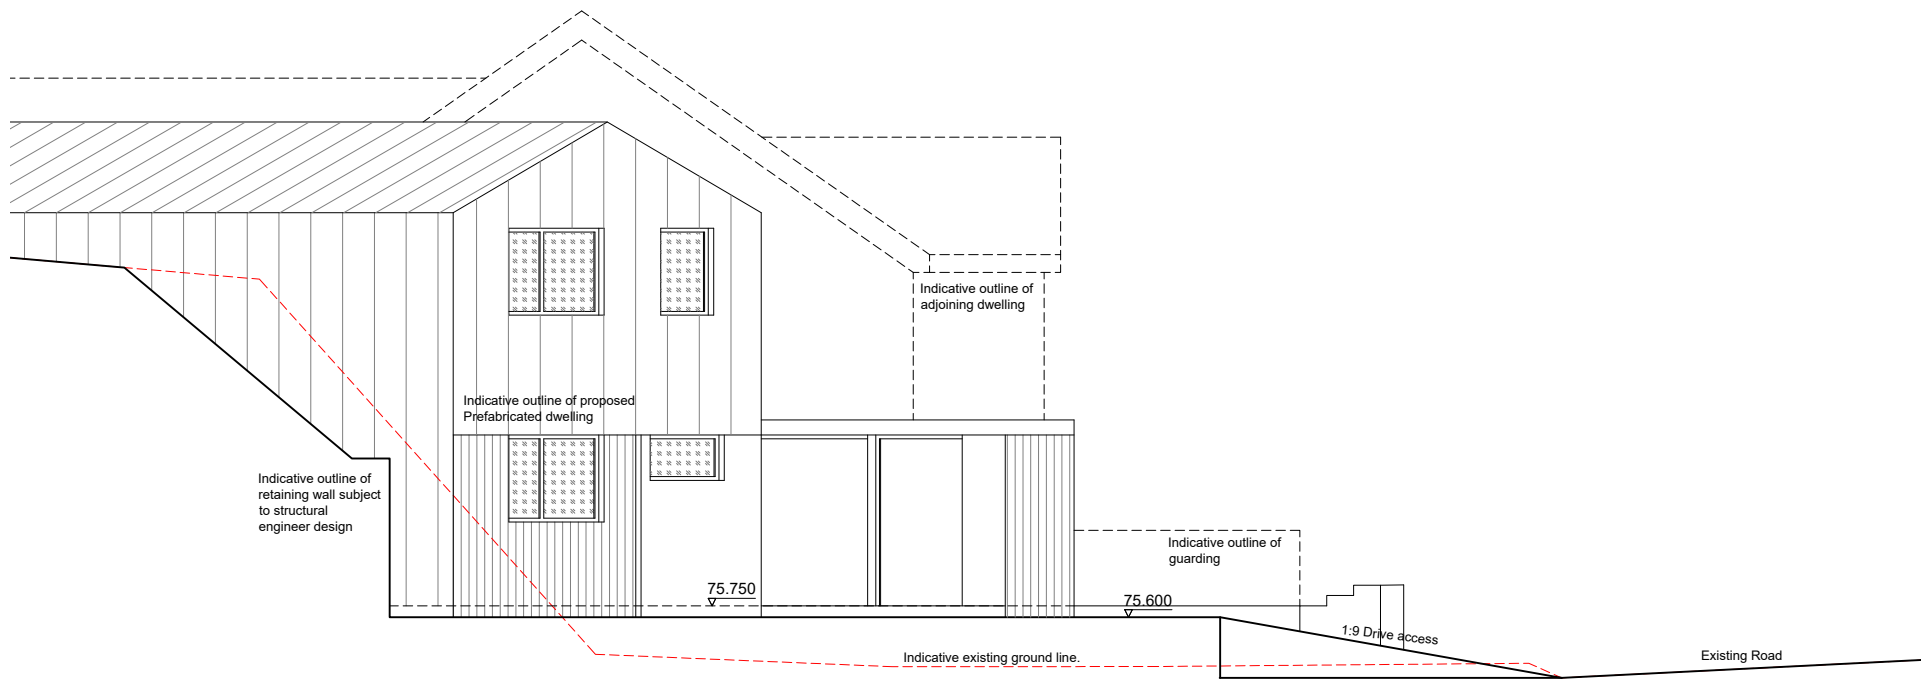


PROPOSED SITE SECTION A-A

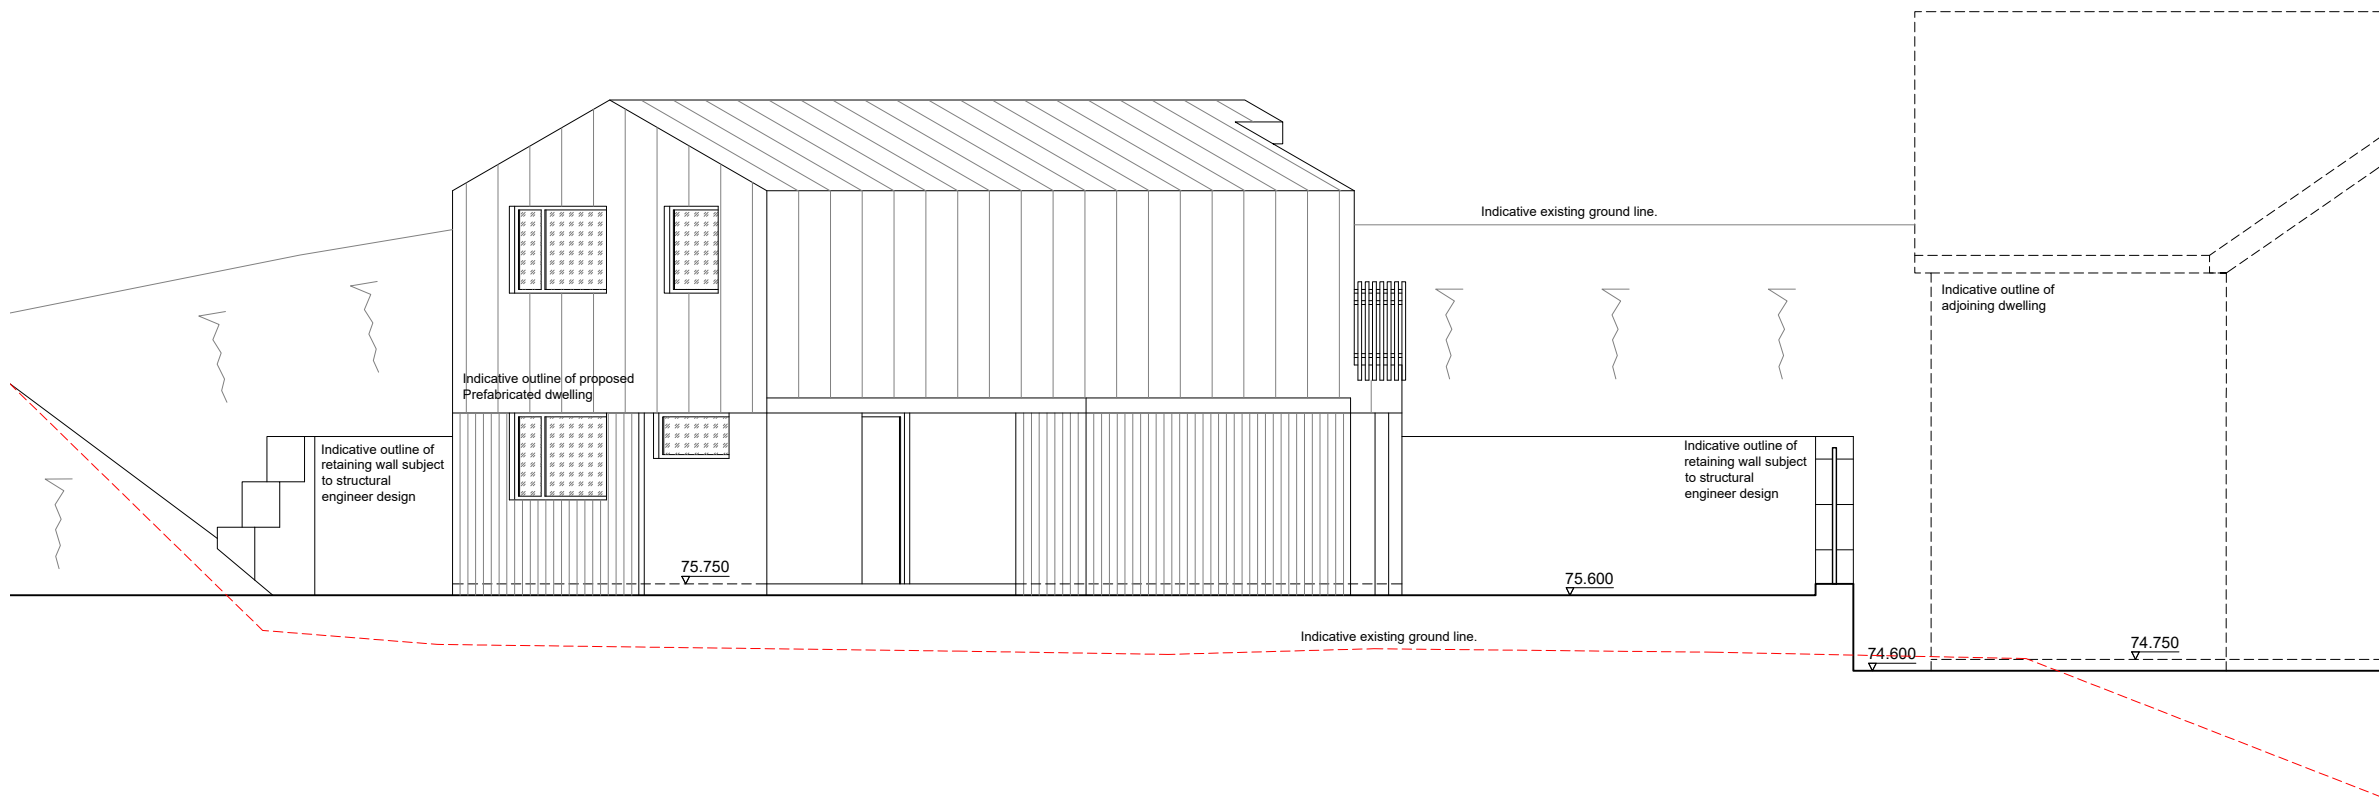


PROPOSED SITE SECTION B-B



PROPOSED SITE SECTION C-C

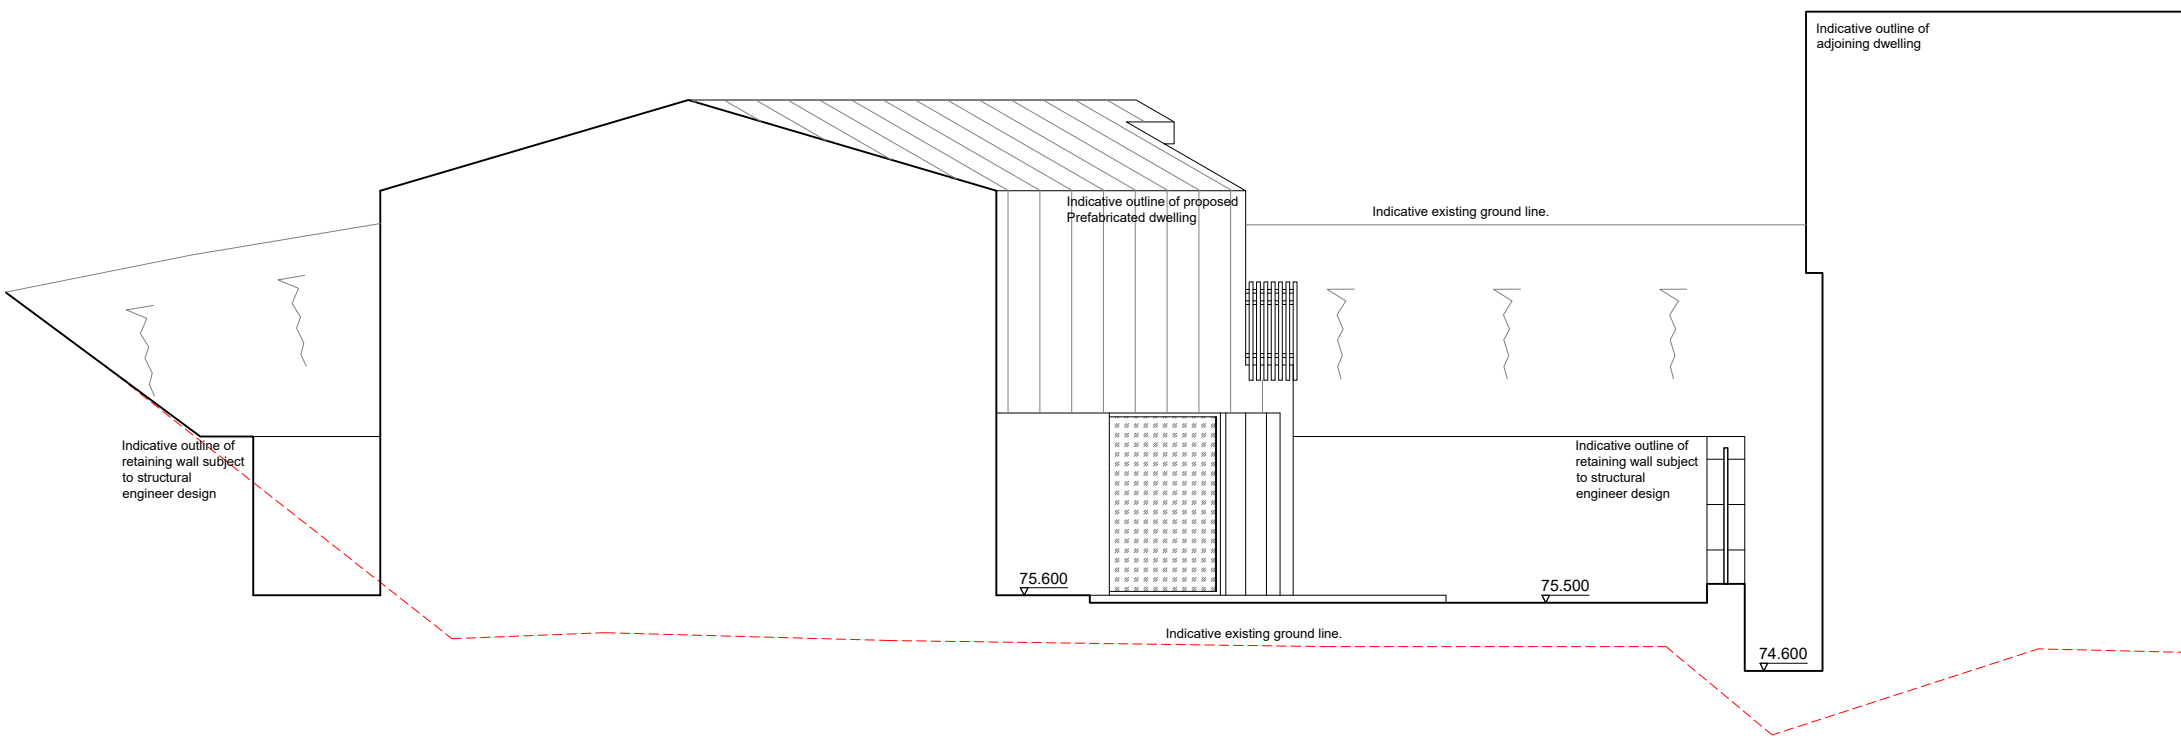


PROPOSED SITE SECTION D-D

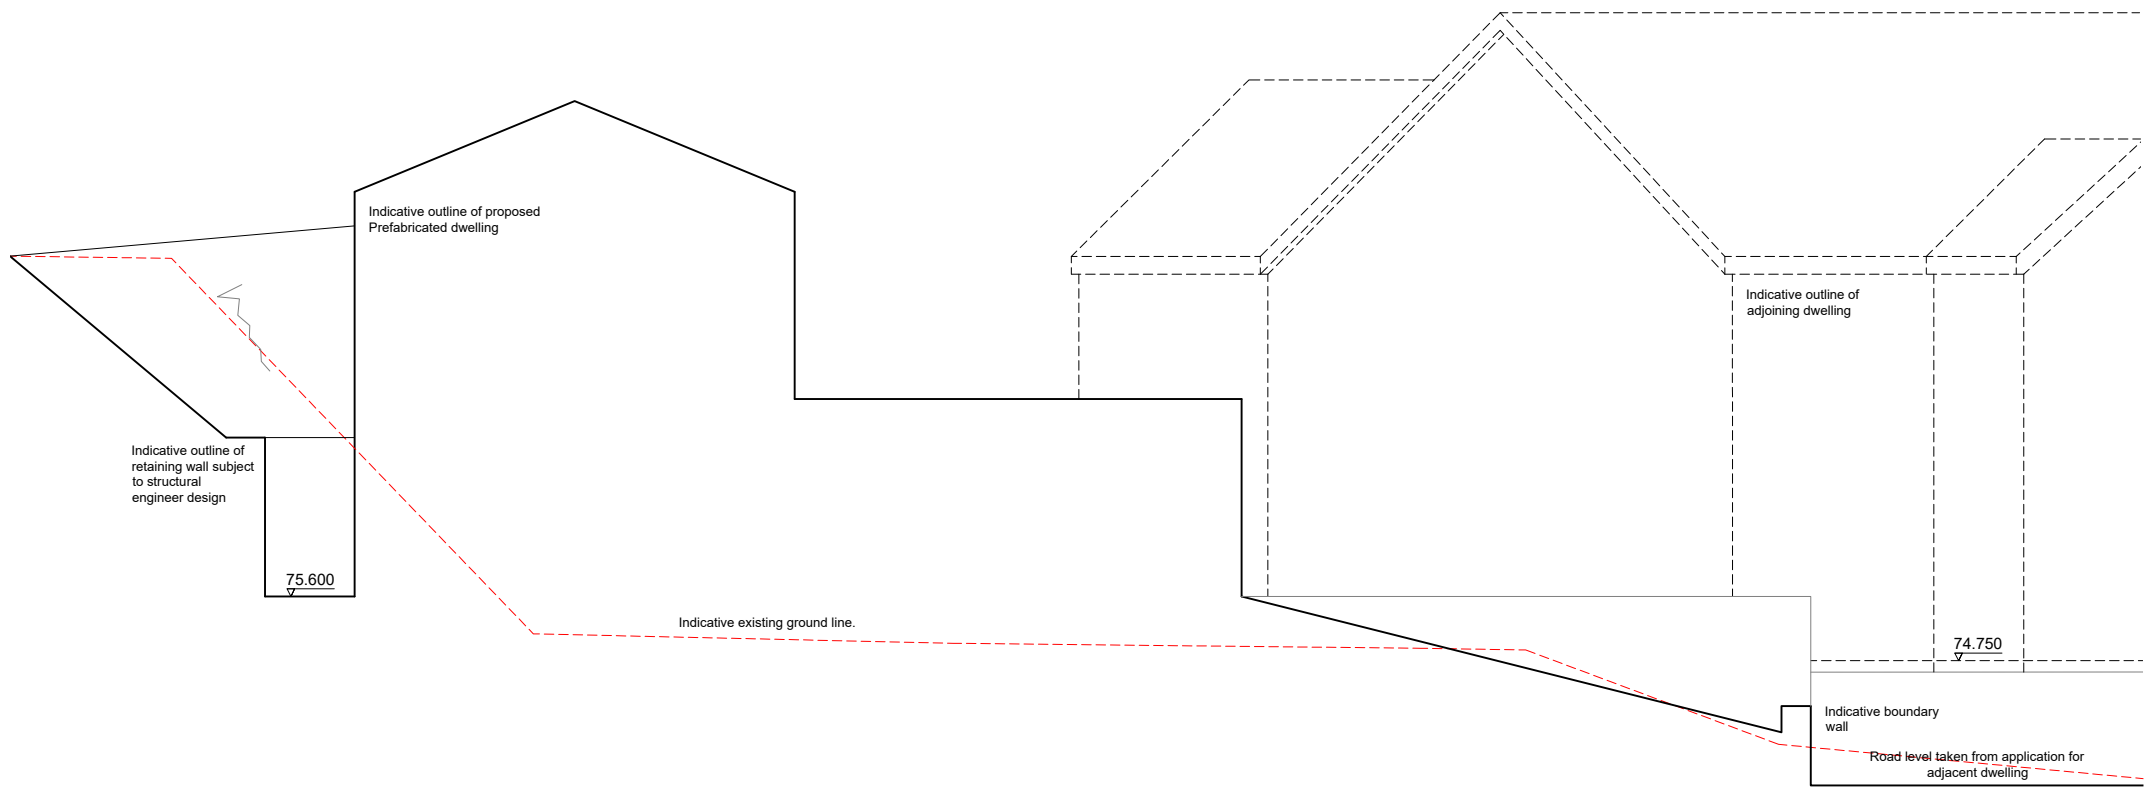

PROPOSED SITE SECTION E-E

JOB: Forest Lodge - plot 36	CLIENT: Simon Holliday		
ADDRESS: Forest Lodge Lane, Forest Lodge, Port Talbot.			
TITLE: PROPOSED SITE SECTIONS			
SYSTEM No: A-G/1309-20/CAD	DATE: 24/03/2022	DRW-No.	Rev
JOB No: 1309-20	Checked by:	P04	A
SCALES: A1@1:100	DRAWN BY: D.Nokes		
REVISIONS DESCRIPTION: A - Additional sections added. 06.05.22 (DN)			

ALL DIMENSIONS TO BE CHECKED ON SITE: Contractor to check and verify all building and site dimensions. The contractor is to comply in all respects with the current Building Regulations whether specifically stated on this drawing or not. This drawing must be read and checked against any other specialist drawing provided.

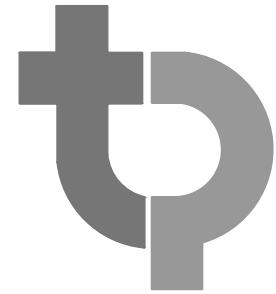

Thomas Parry Design Partnership
The Old Sketty Coach House,
21 Gower Road, Sketty
Swansea, SA2 9BX
t: 01792 290755
e: design@thomasperry.co.uk
w: www.thomasperry.co.uk

© COPYRIGHT THOMAS PARRY DESIGN PARTNERSHIP.