


Revision Details	Drawn by:	Checked by:	Approved by:

PERSIMMON HOMES

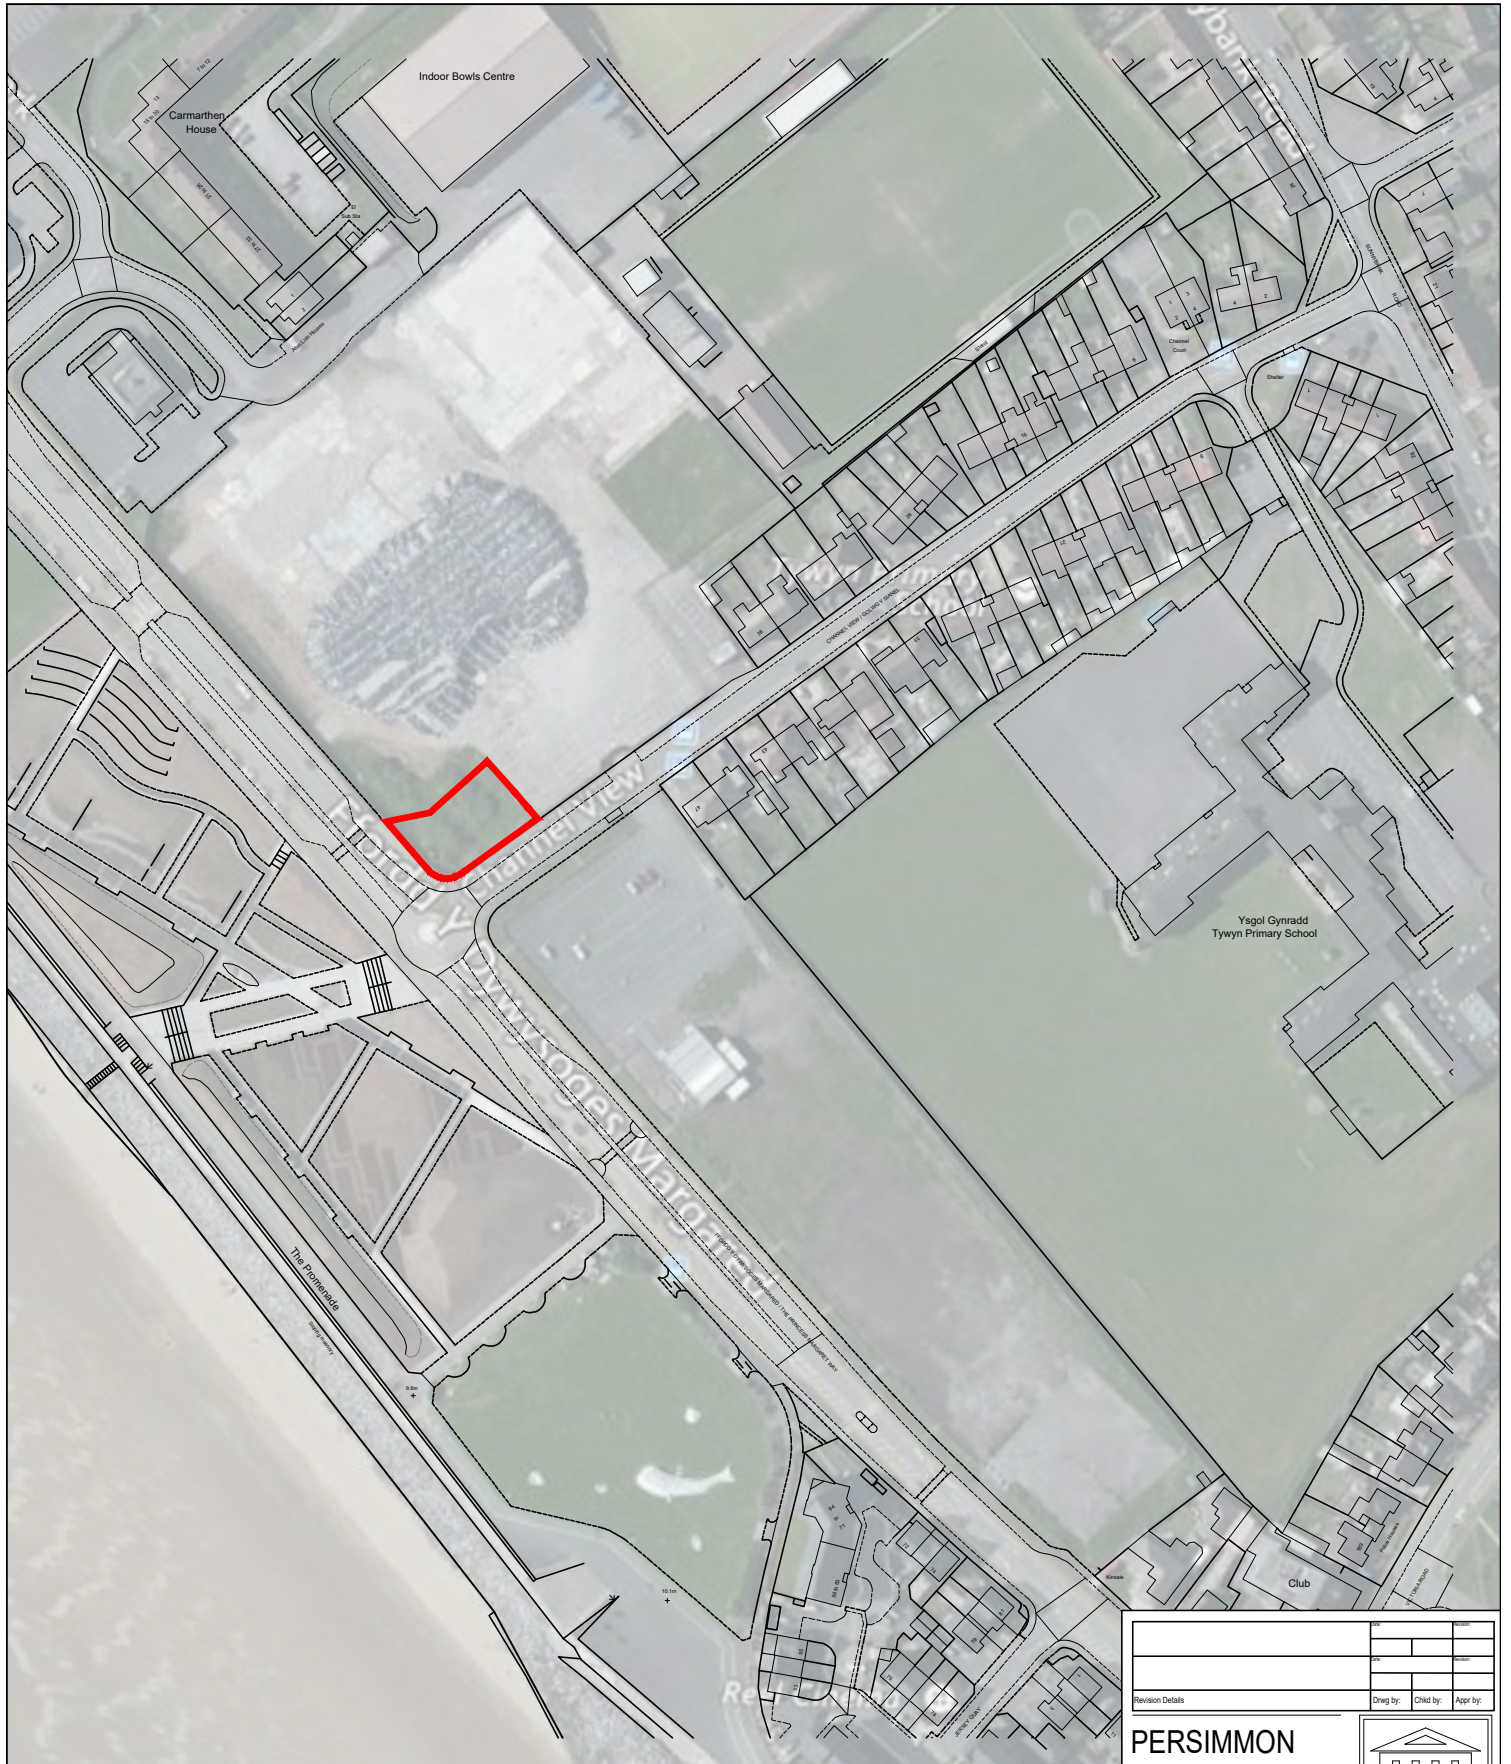

Site Name:	Aberavon, Beachfront		Date:	03/05/2022	
Location:	Port Talbot			Scale:	1:2000 @ A4
Drawing Name/Title:					
Location Plan (Sales Office)					
Drawn By:	AM	Checked By:	JP	Approved By:	JP
Job Number:	###			Drawing Number:	LP-SAL01
				Revision:	#