


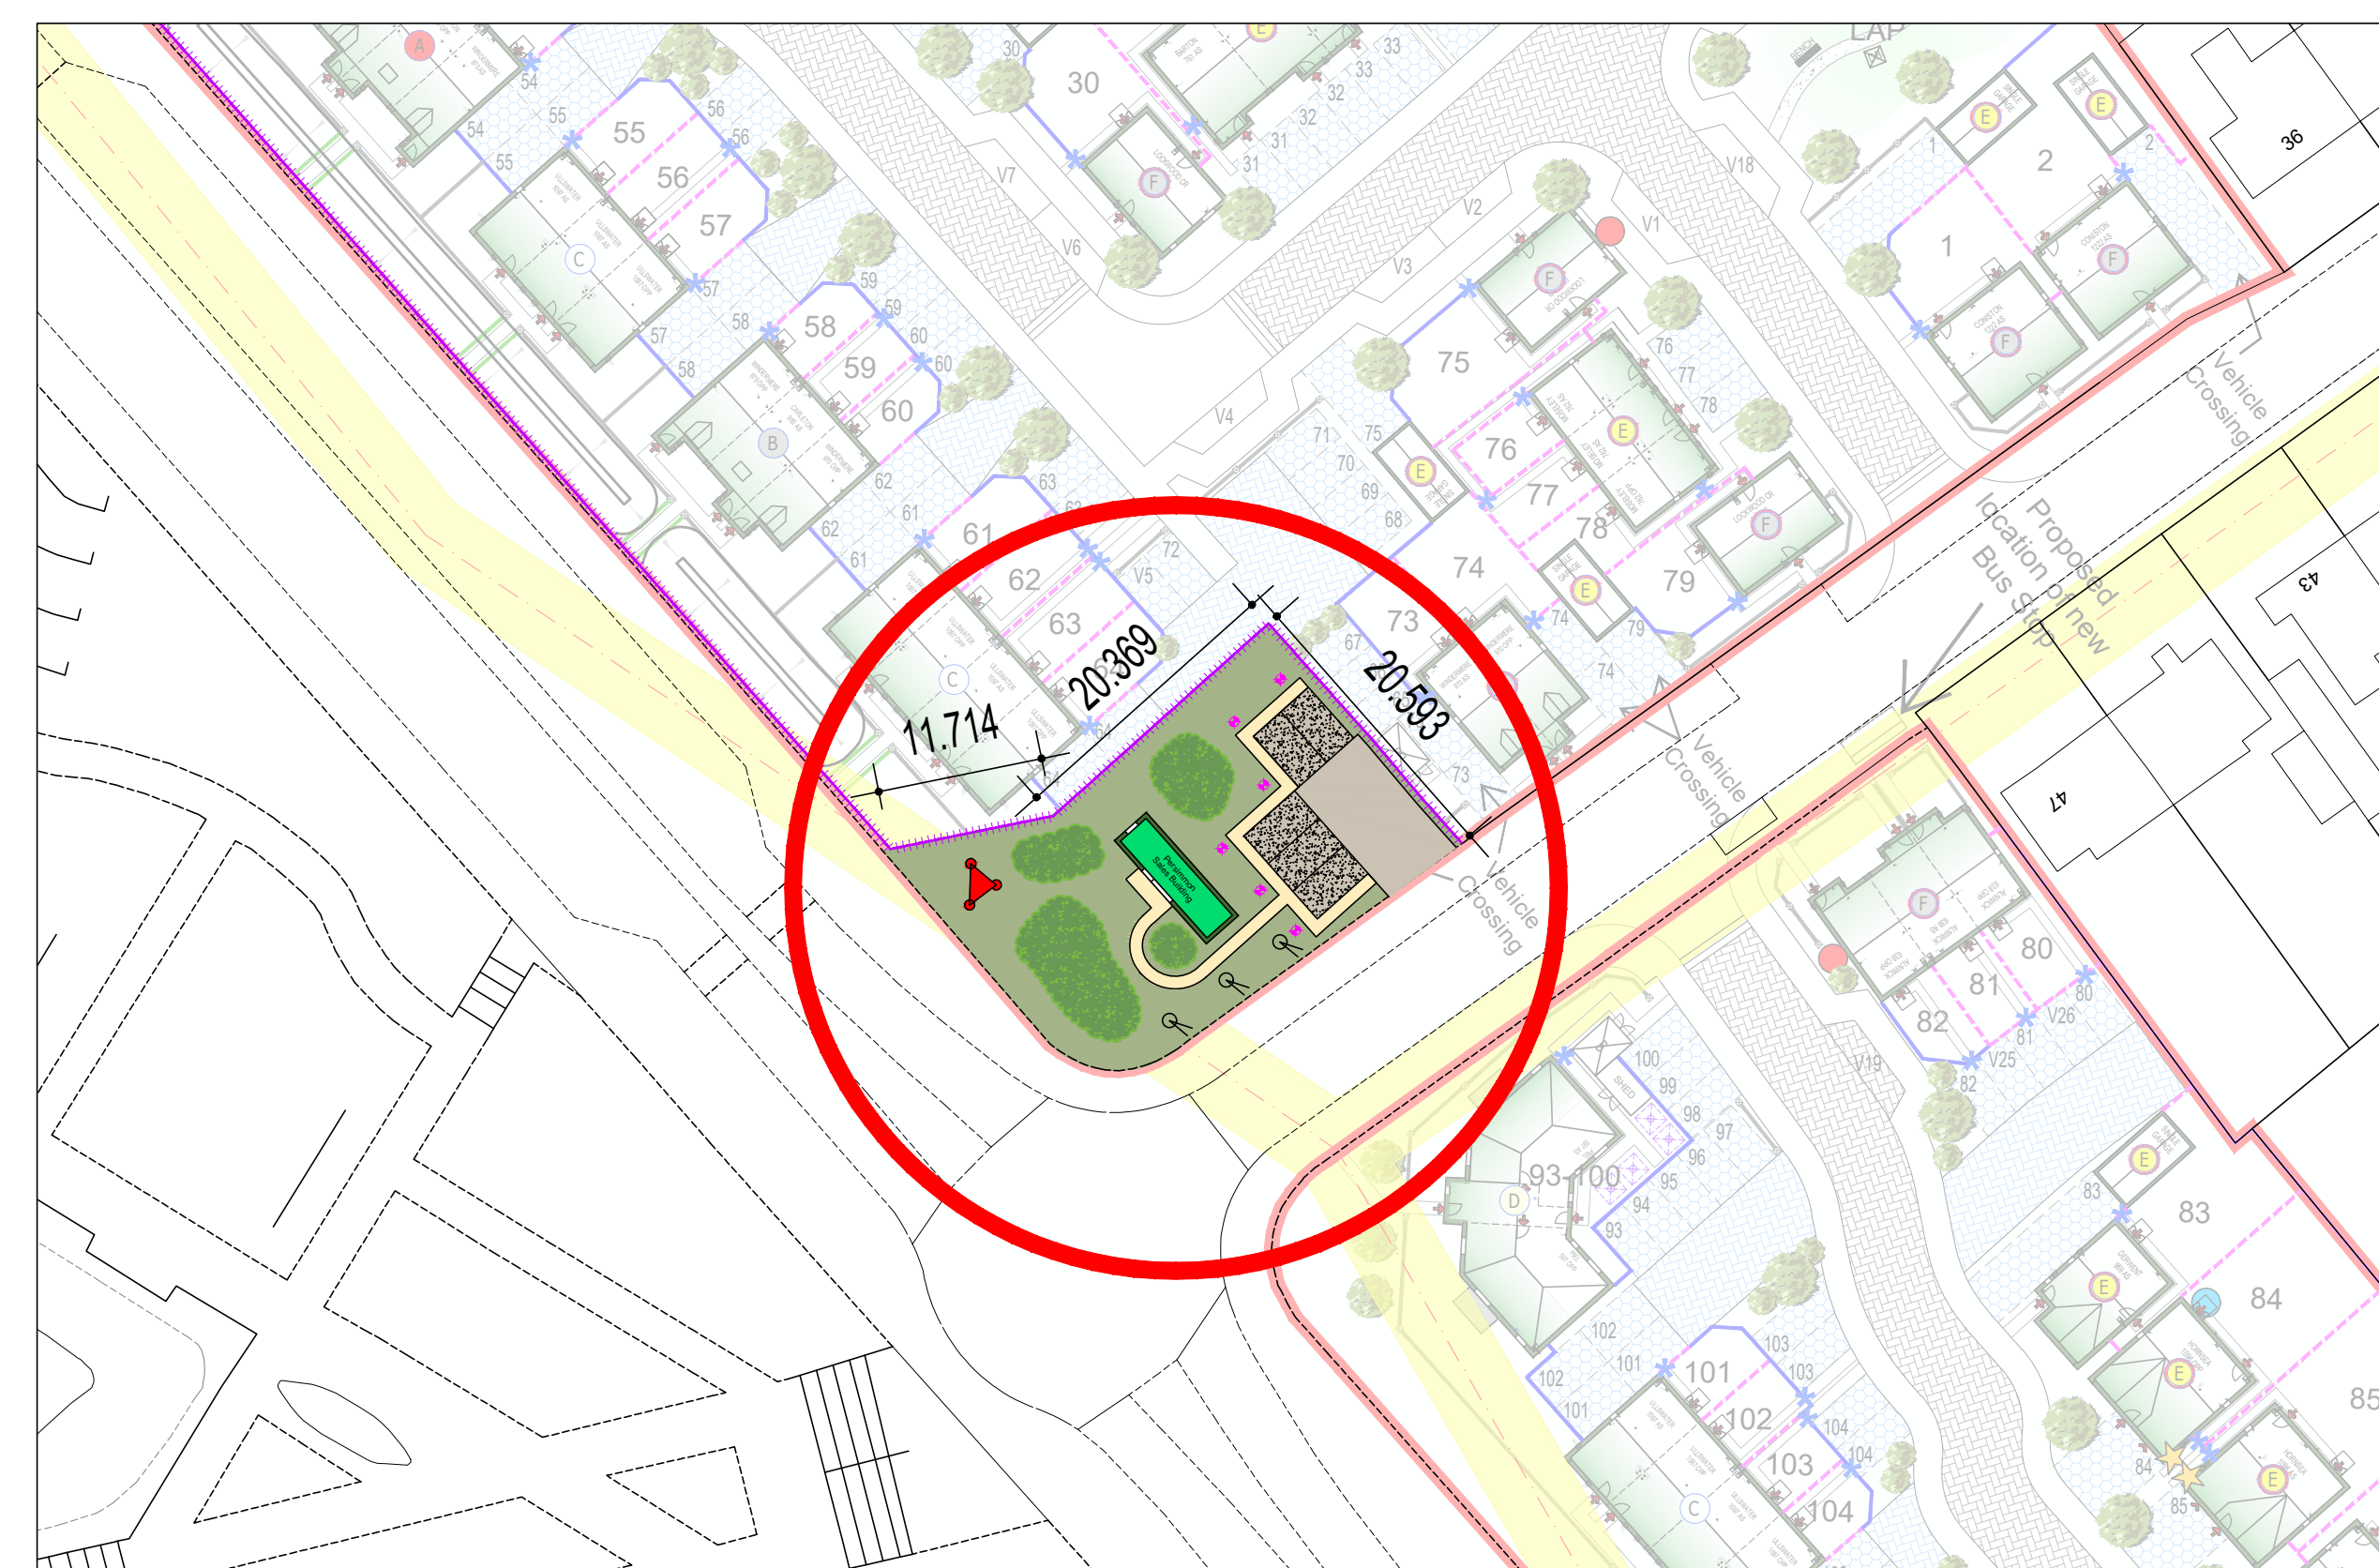

- | SITE LEGEND | |
|---|---|
|  | Site Hoarding |
|  | 1.8m High Timber Hit & Miss Fence |
|  | 1.8M High Brick Screen Wall With Fencing Panels |
|  | 1.1M Dwarf Wall With Railings |
|  | Tarmac |
|  | Gravel Parking |
|  | Bollard Lighting |
|  | Persimmon Sign |
|  | Persimmon Flags |
|  | Landscape Areas |



Parking area updated.	date	06/04/2022	revision	D
	CG	JP	JP	
Plan updated.	date	04/04/2022	revision	C
	CG	JP	JP	
Dimensions added to site hoarding	date	21/03/2022	revision	B
	CG	JP	JP	
Plan updated.	date	14/03/2022	revision	A
	CG	JP	JP	
Revision Details	Drawn by:	Chad by:	Appr by:	



Site Name: Afan Lido		Date: 22/02/2022
Location: Aberavon		Scale: 1:500@A1 1:1000@A3
Drawing Name/Title: Temporary Sales Area Layout		
Drawn By: CG	Checked By: JP	Approved By: JP
Job Number: ###		Drawing Number: SAL01
		Revision: D