



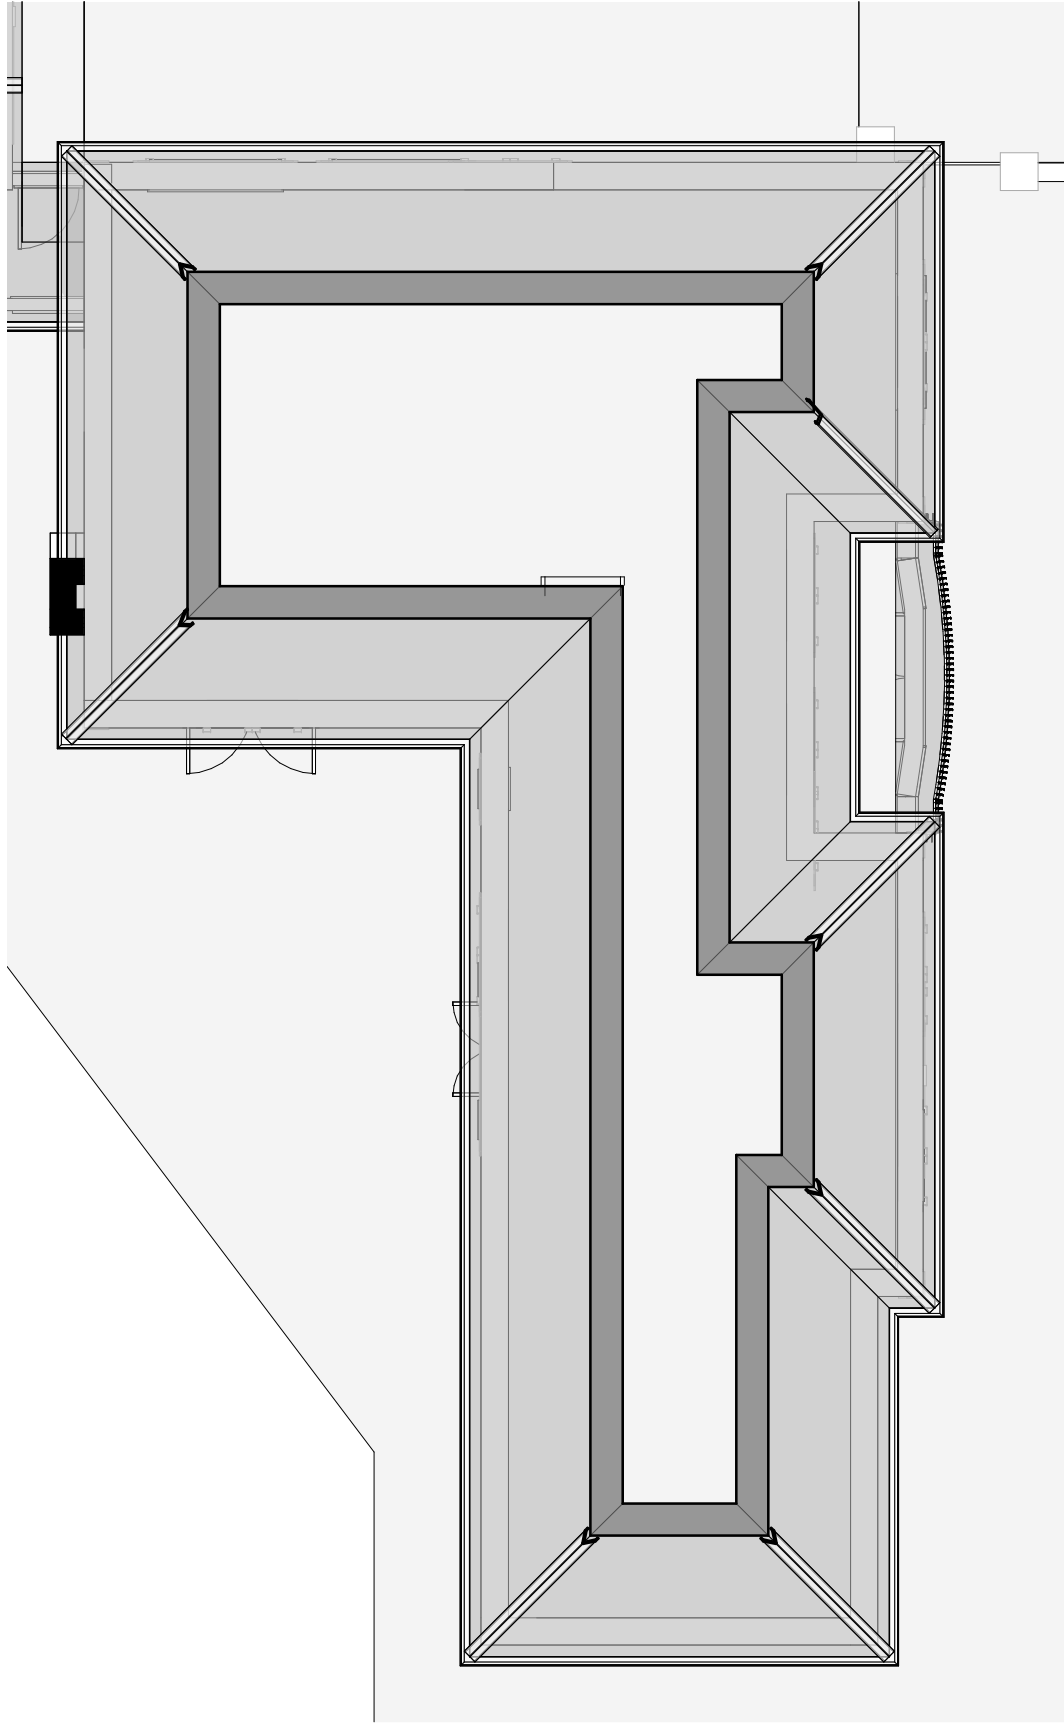

ATTIC FLOOR - EXISTING
1 : 100

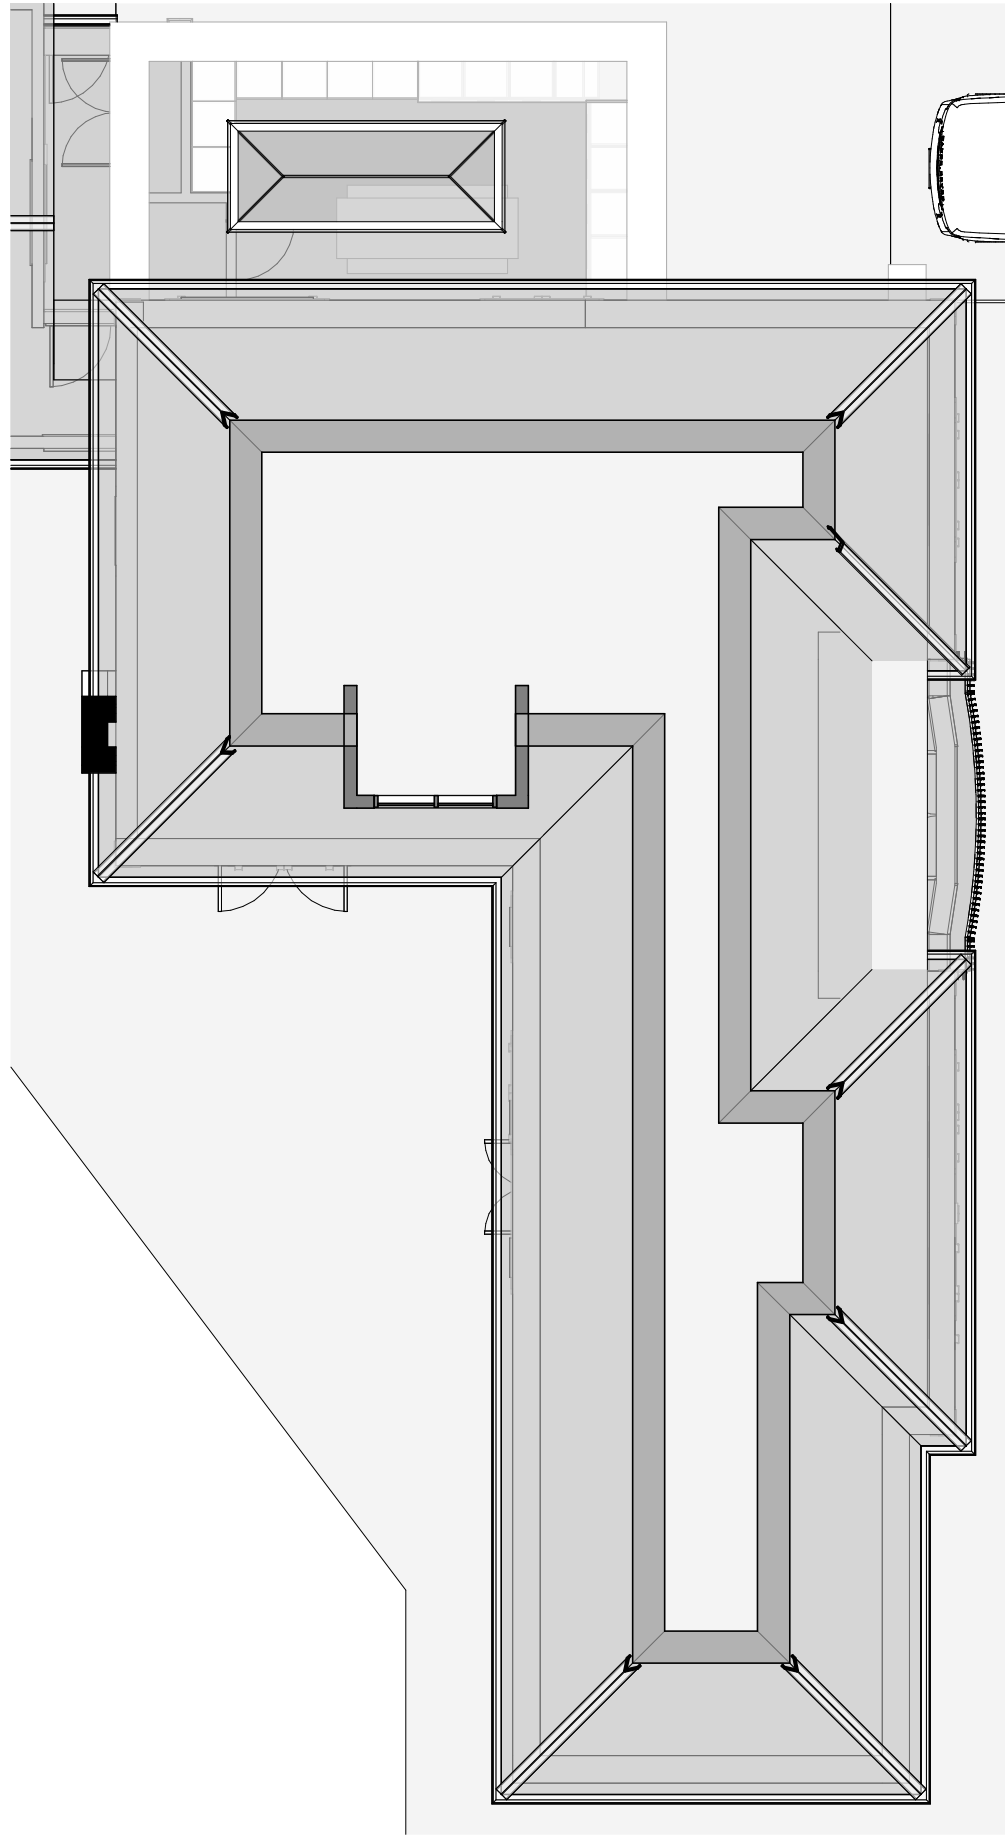

ATTIC FLOOR - PROPOSED
1 : 100