






FRONT ELEVATION **PROPOSED**

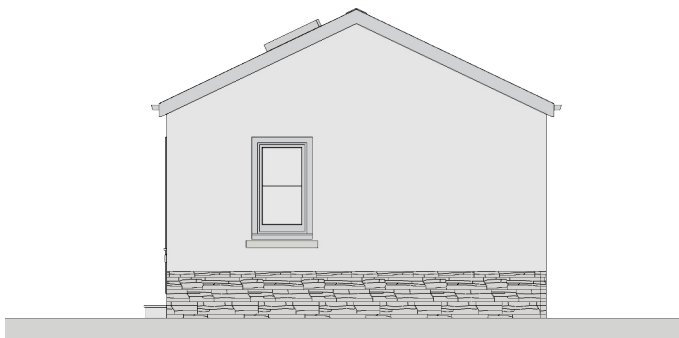


SIDE ELEVATION **PROPOSED**

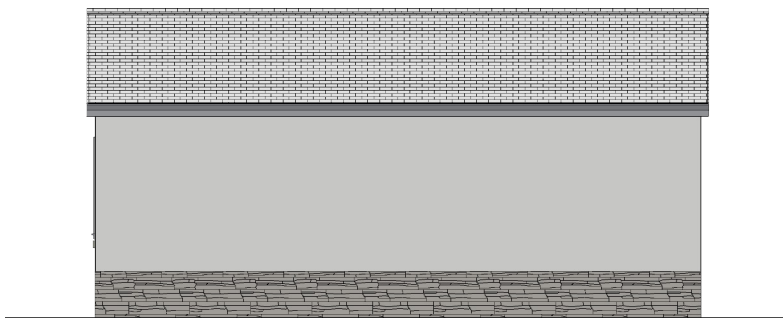


REAR ELEVATION **PROPOSED**

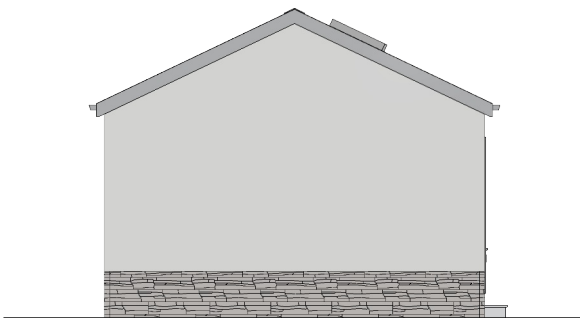


SECOND SIDE ELEVATION **PROPOSED**

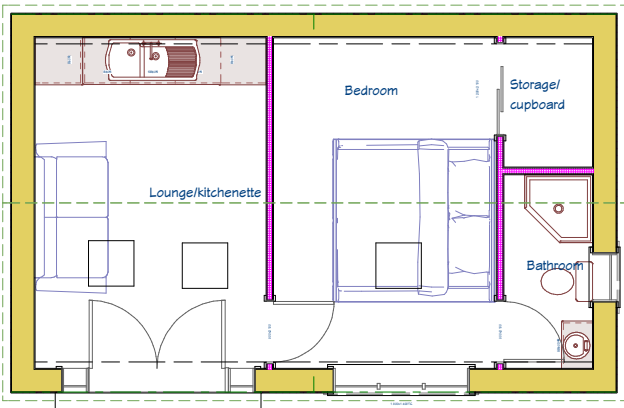


FLOOR PLAN **PROPOSED**

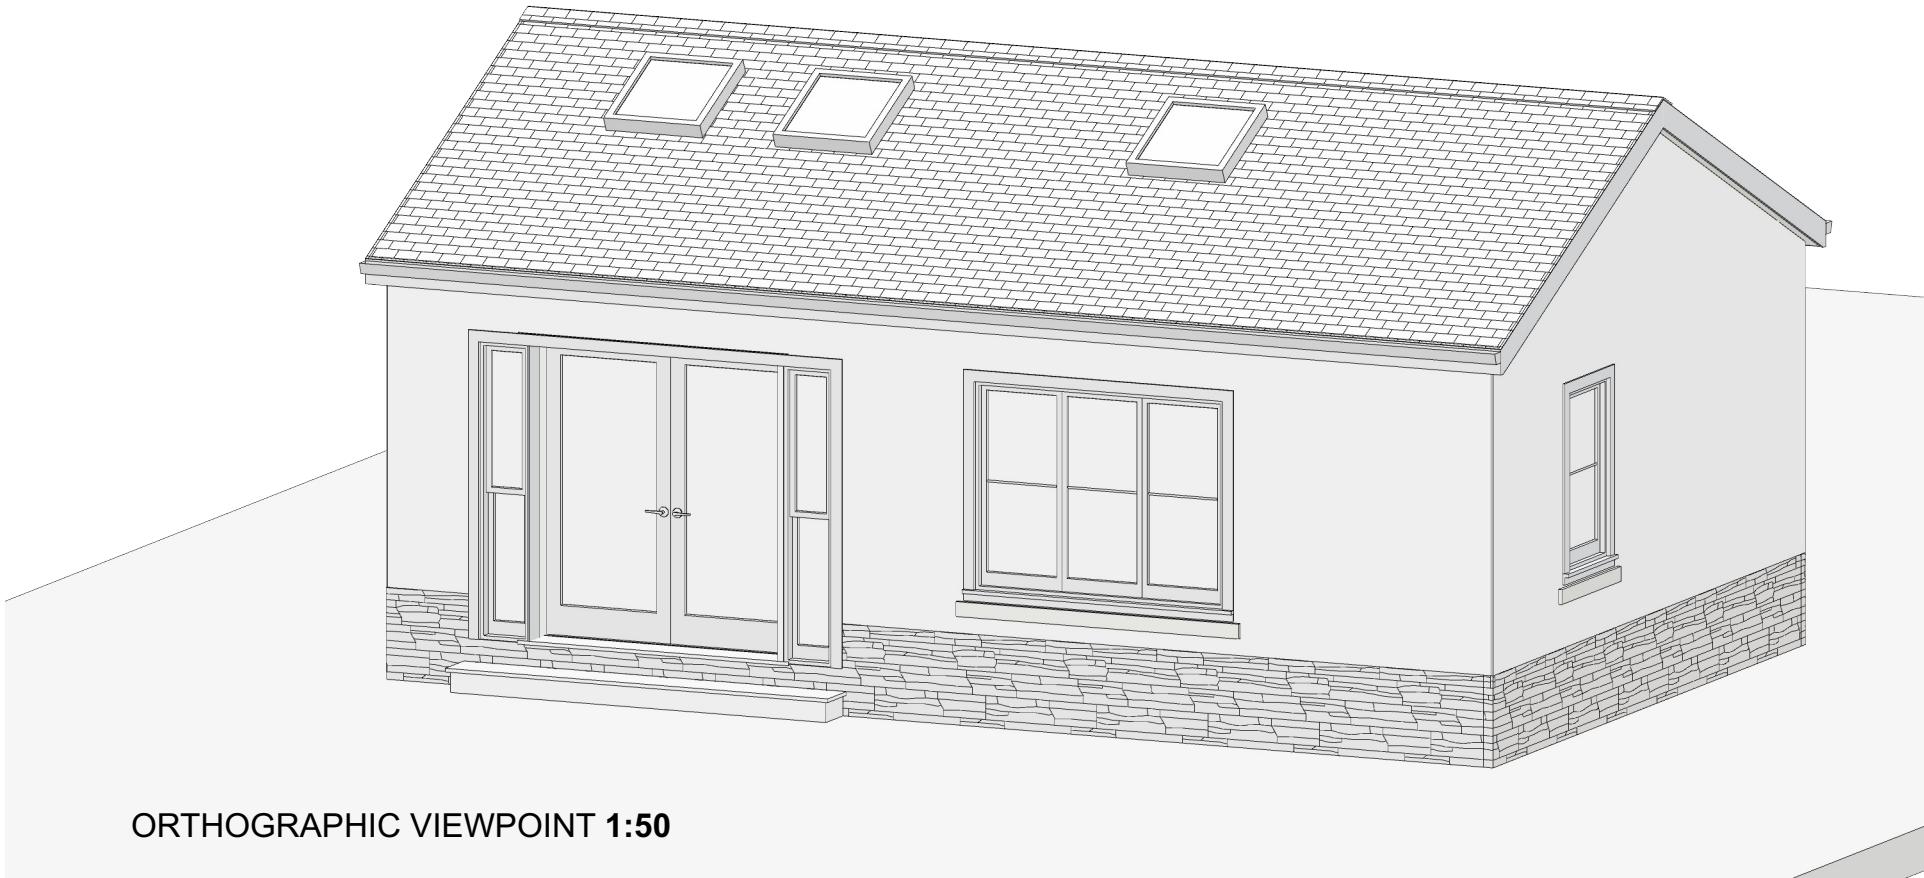

ORTHOGRAPHIC VIEWPOINT **1:50**

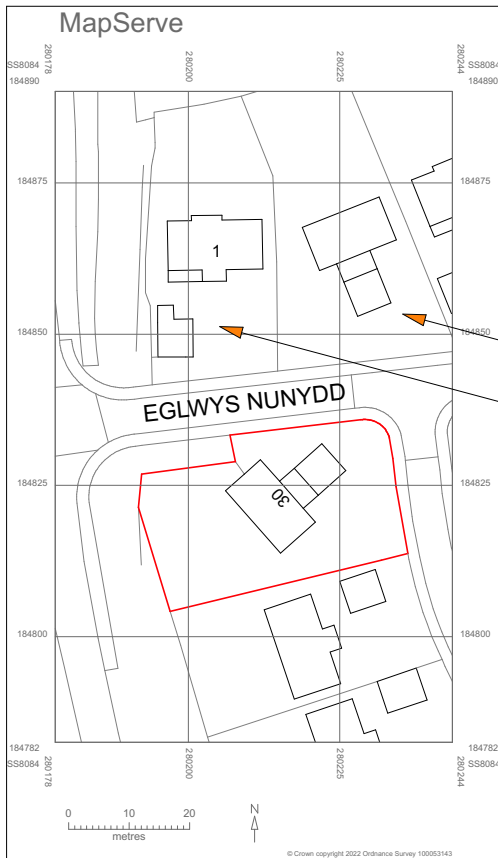

RED LINE LOCATION **1:1250**

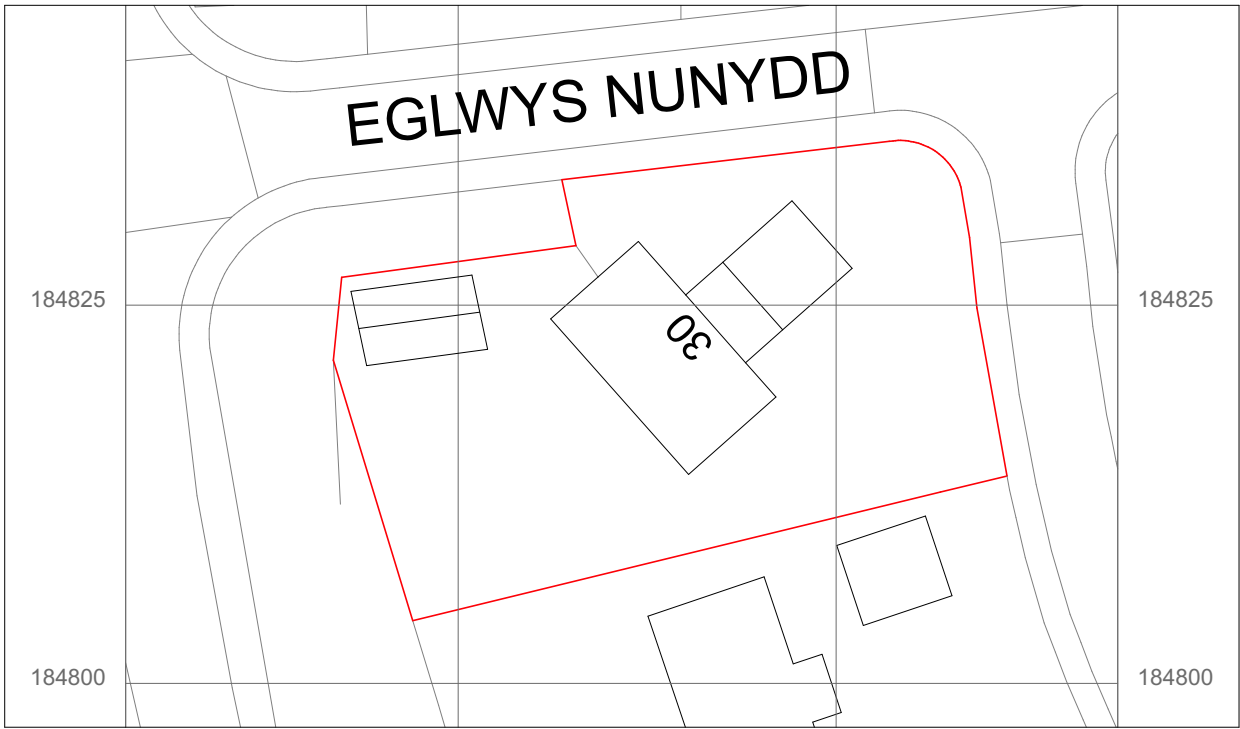

PROPOSED SITE PLAN **1:500**

