



Revision				
No	Description	Date	Chk'd	

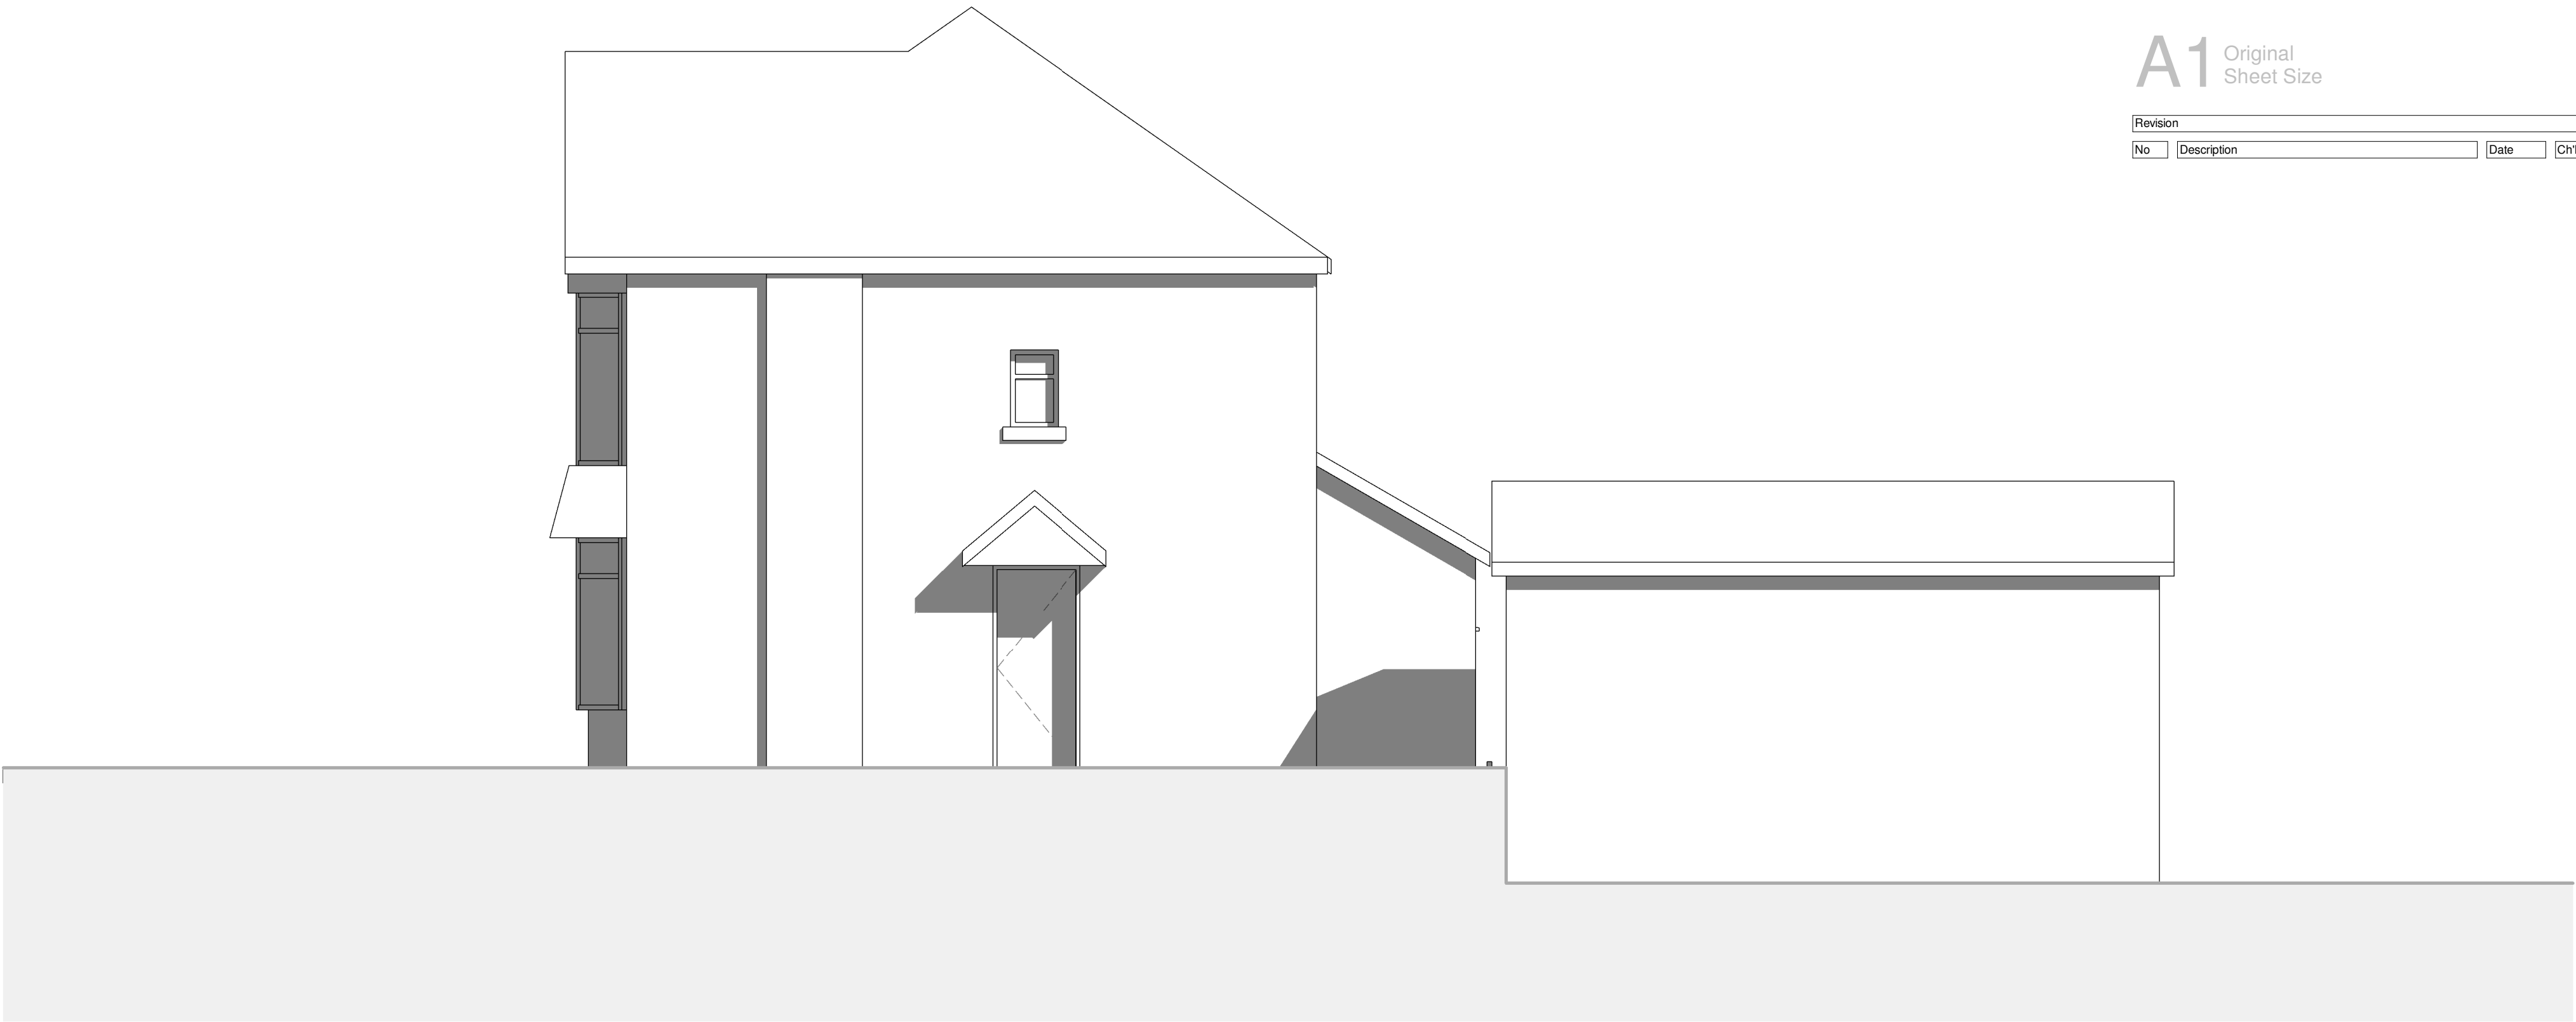


South
1 : 50



East
1 : 50

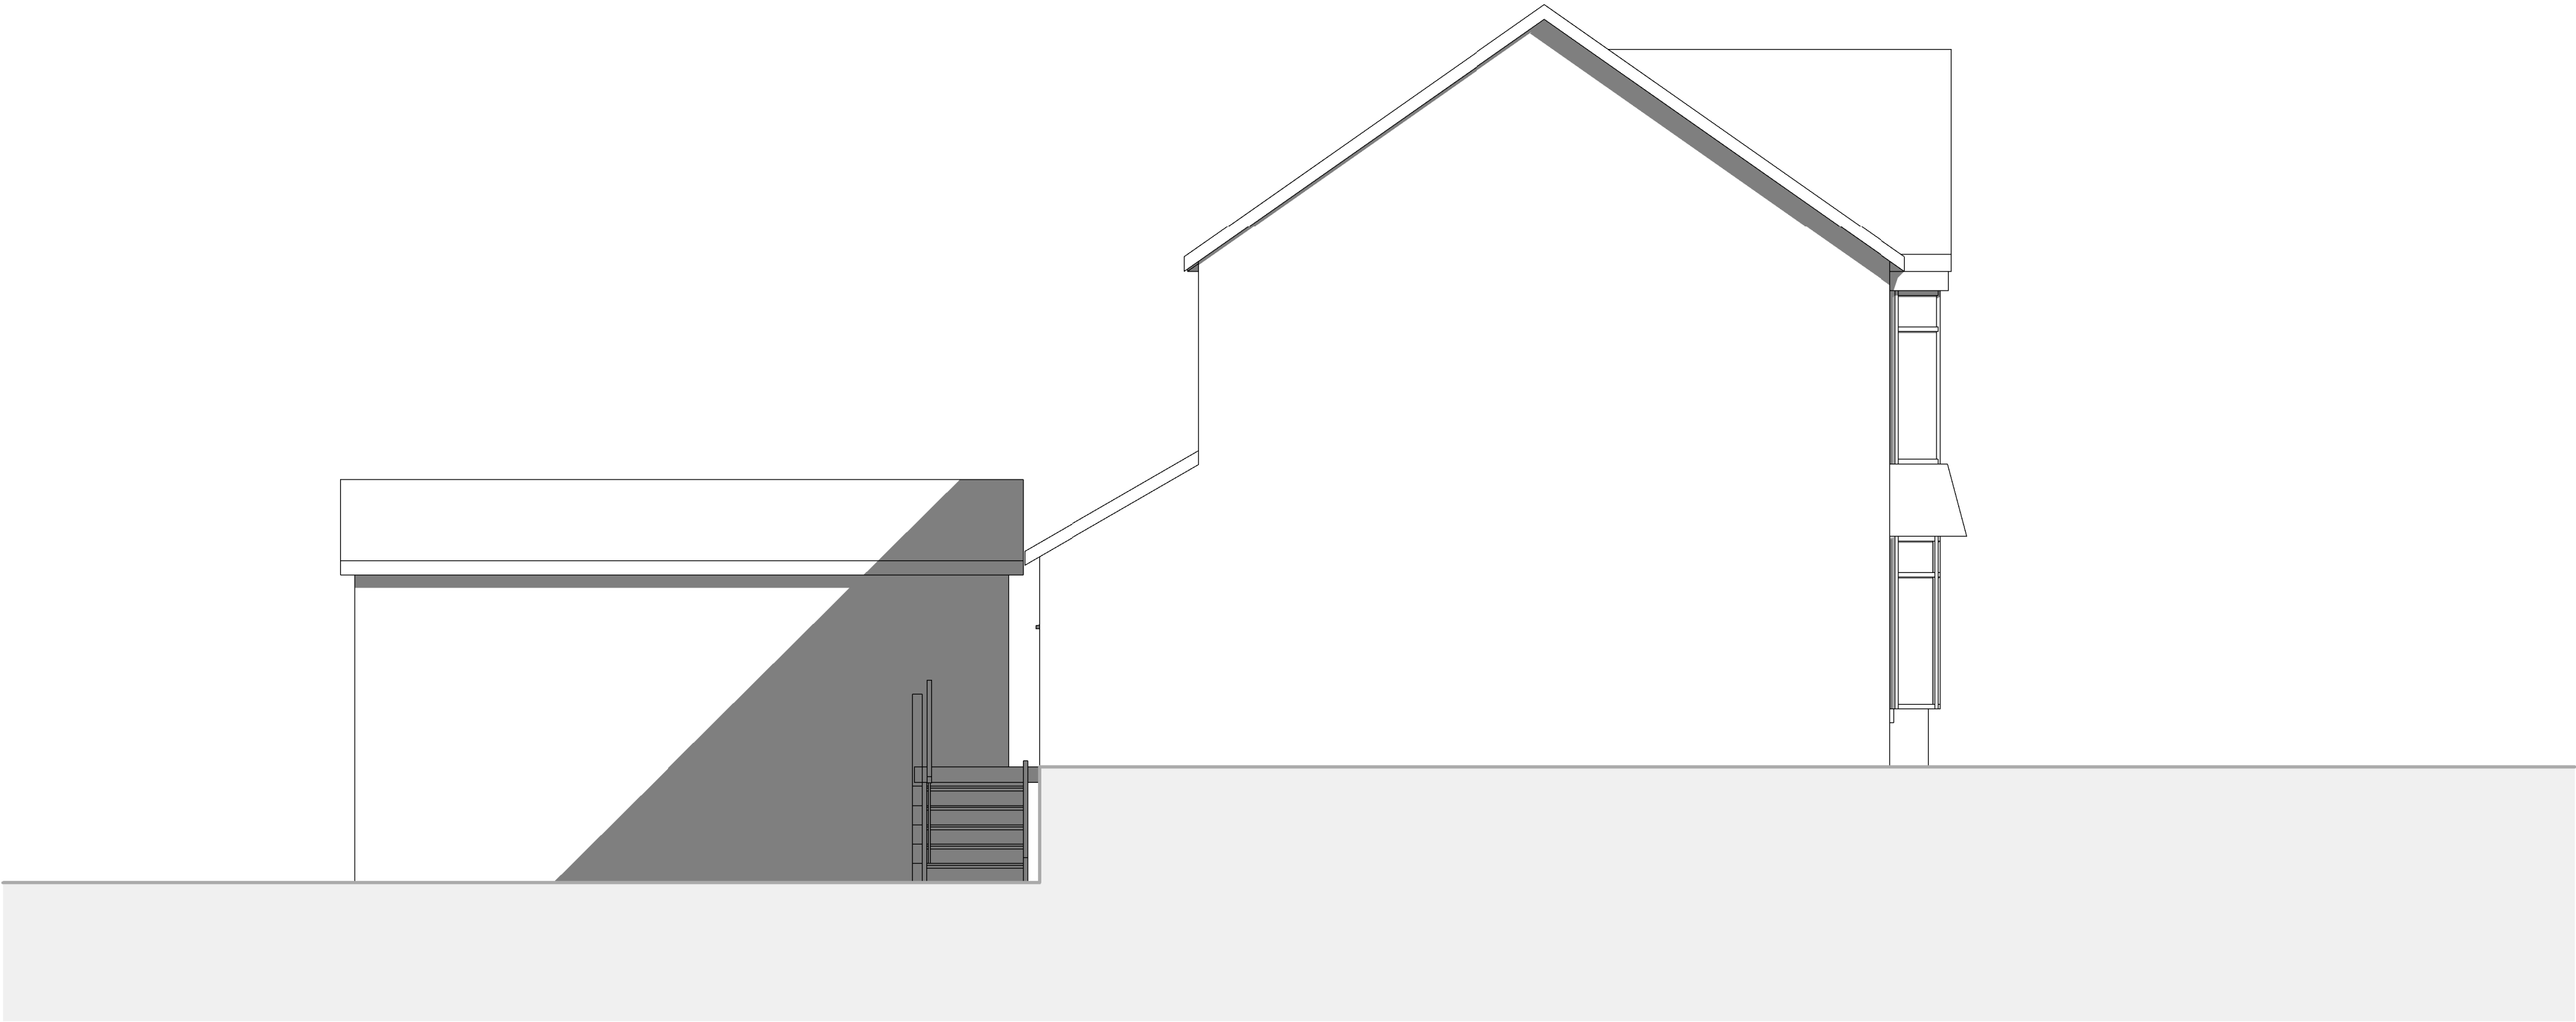

West
1 : 50

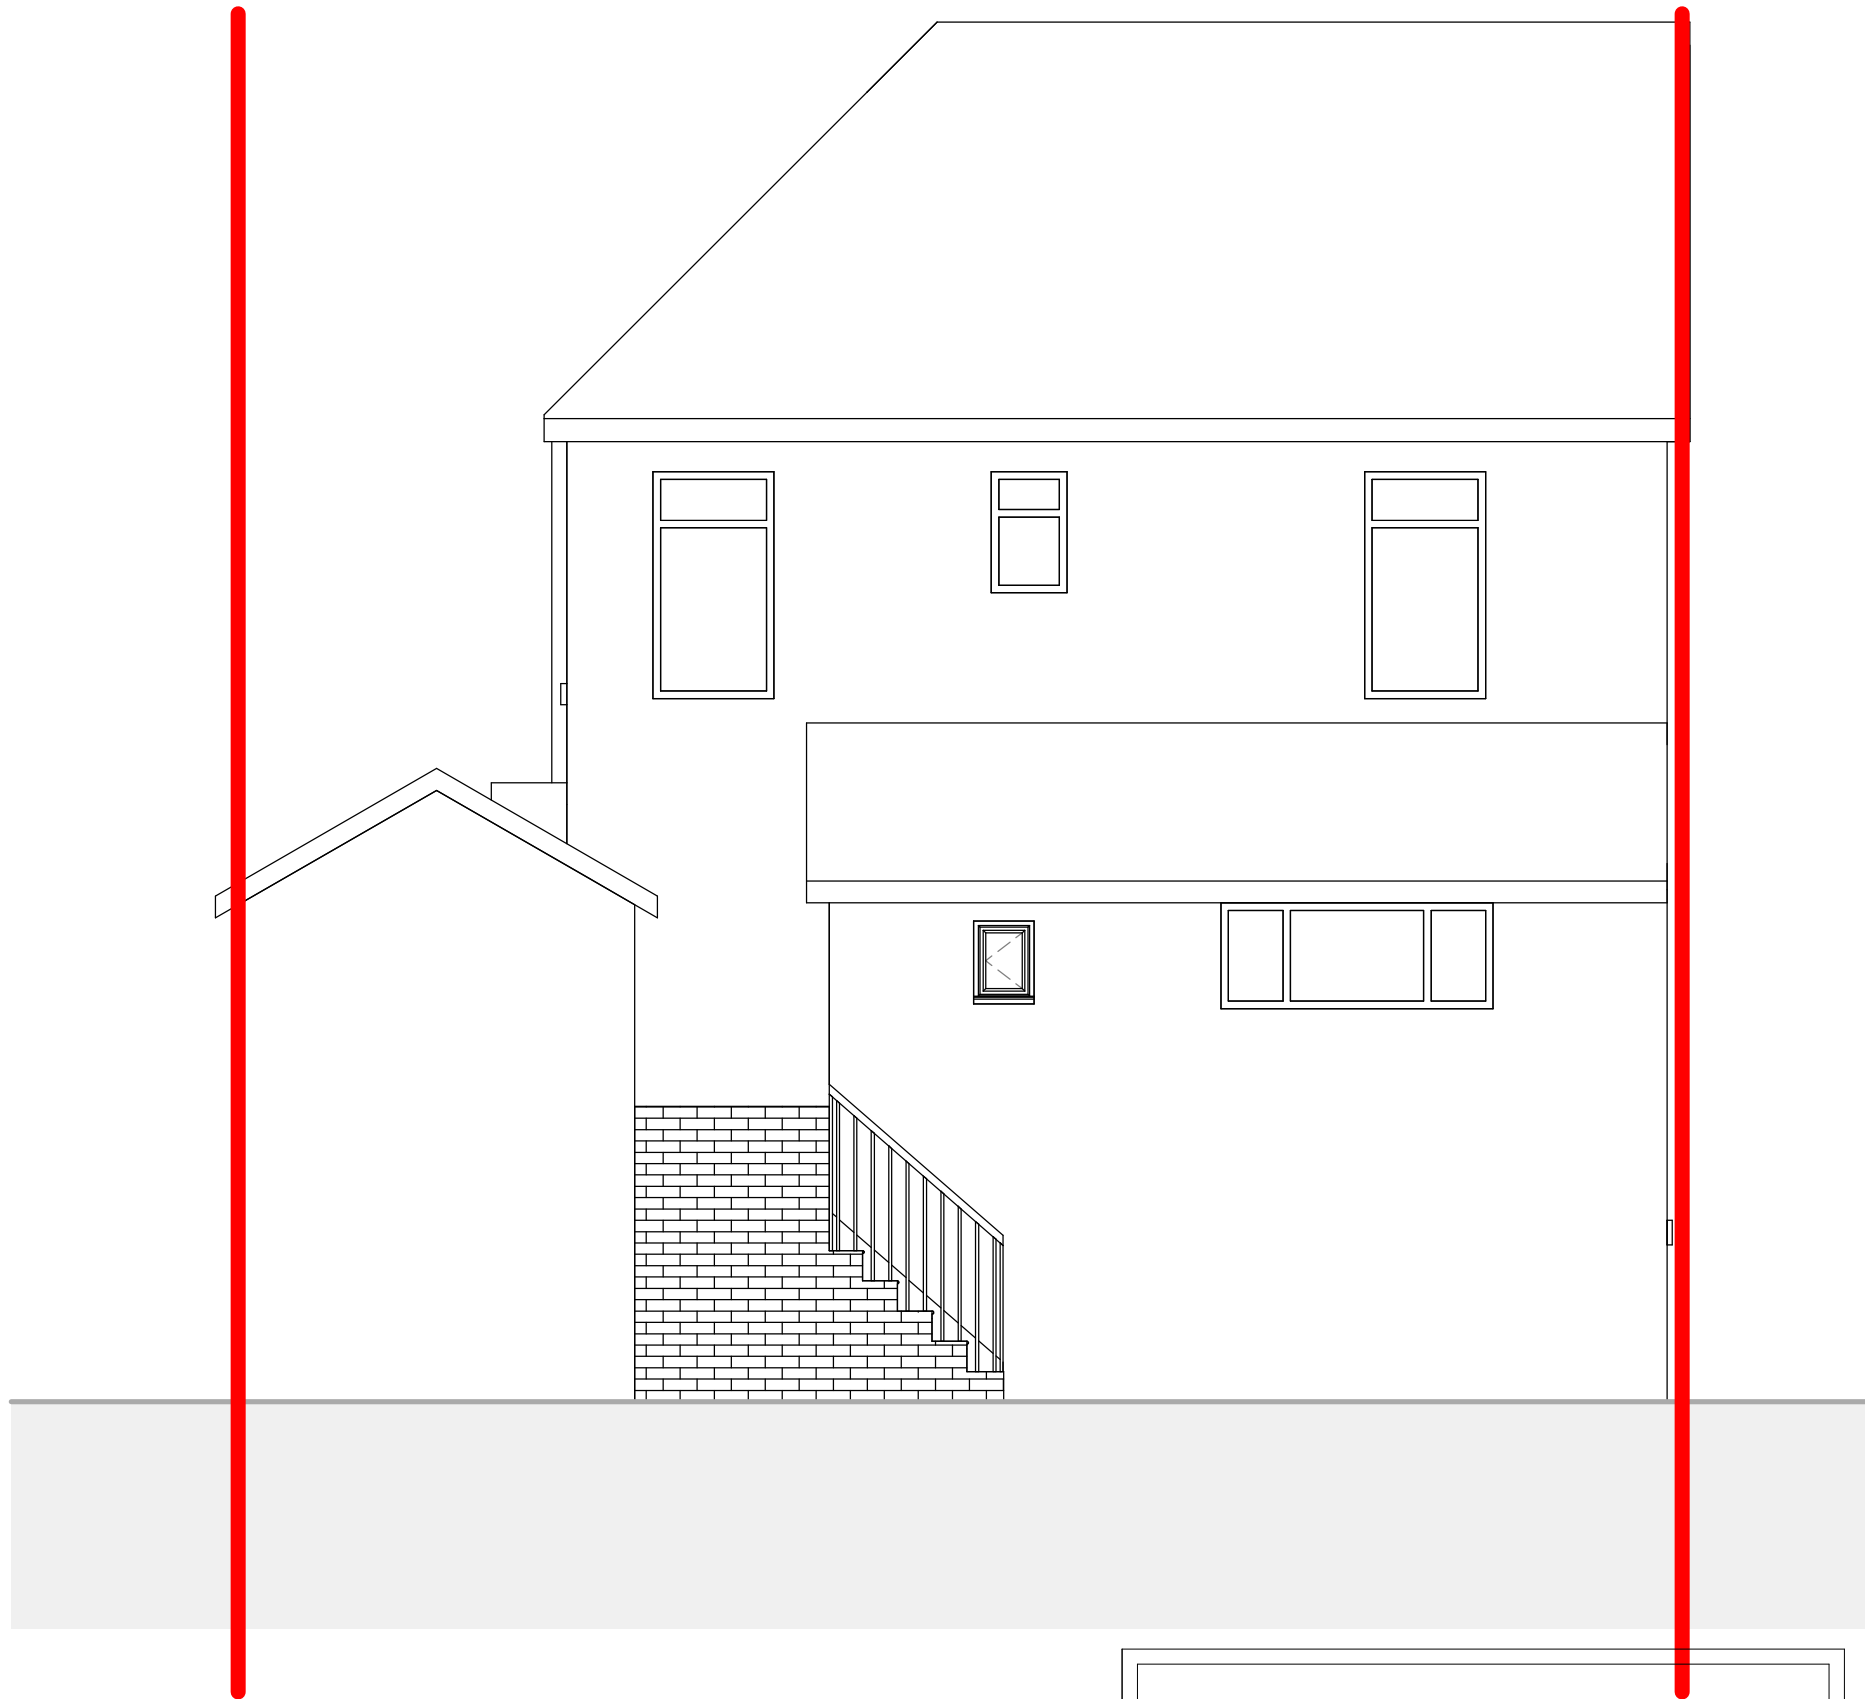

North
1 : 50

C.S.A	
CLEAR - SPACE - ARCHITECTURE	
Project Name Enter address here	
Draw Title Existing Elevations	
Date 01/23/07	Scale 1 : 50
Job No 221340	Draw No A102
Revision	