
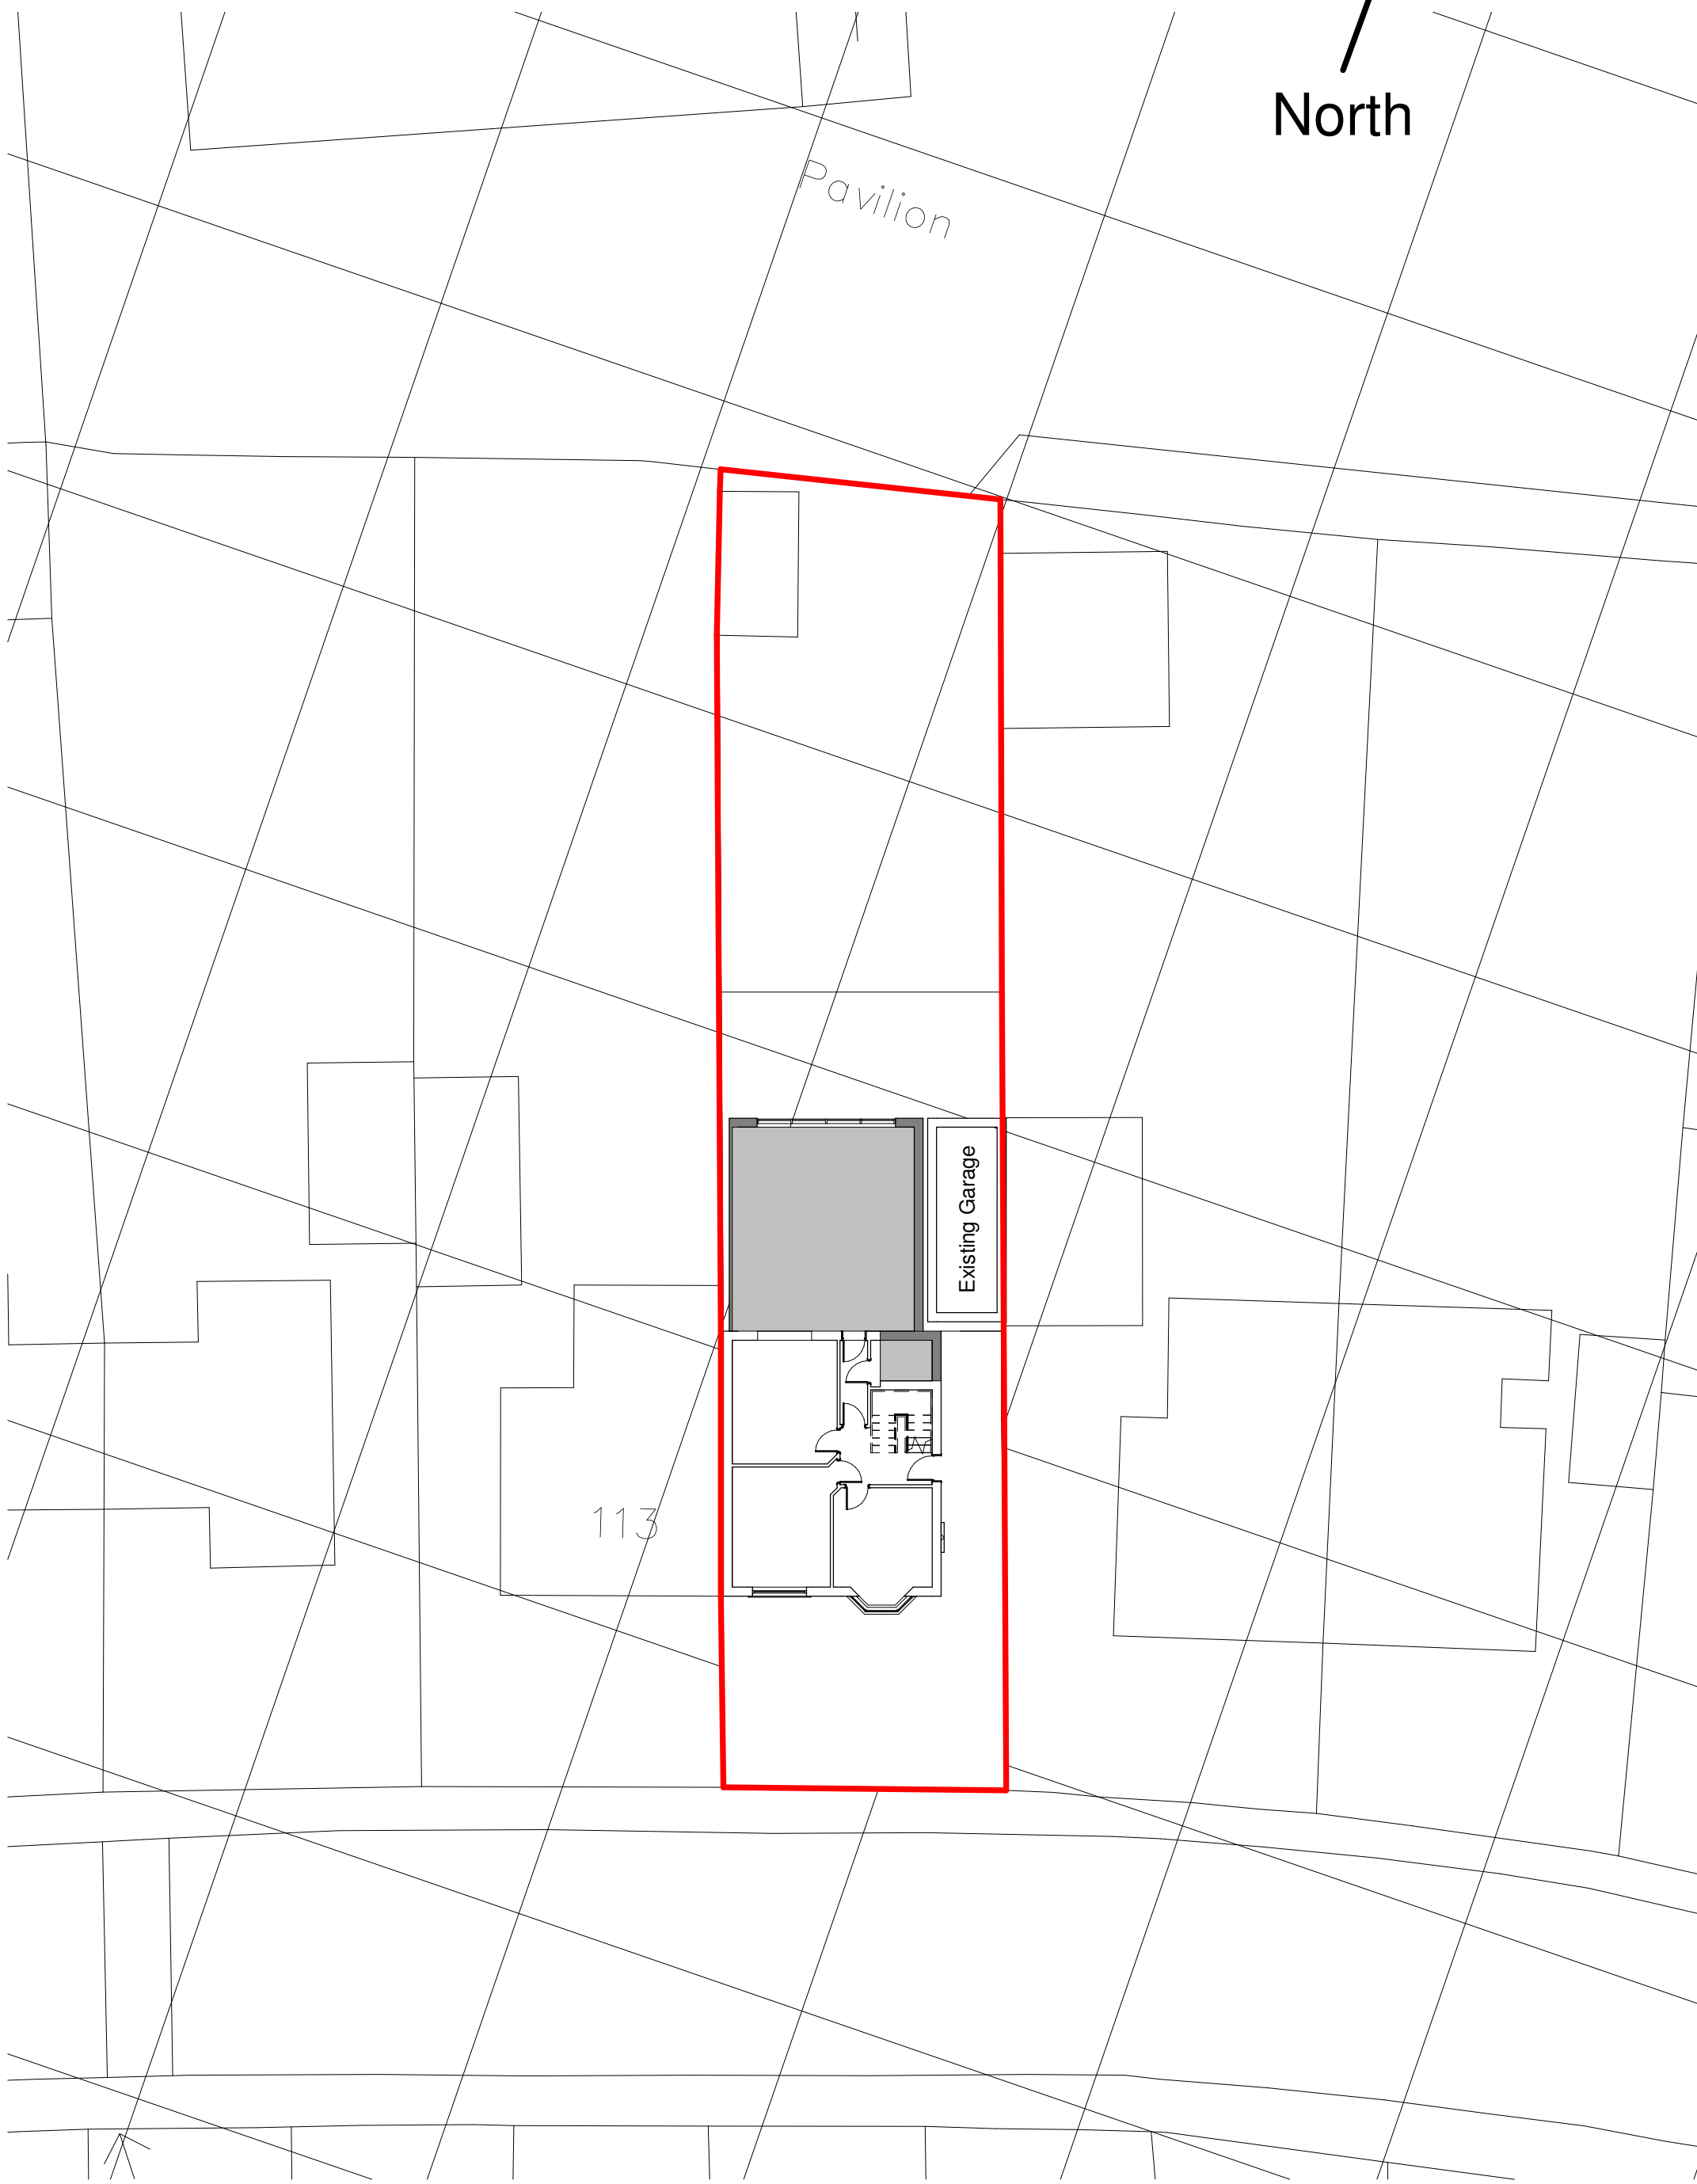



Revision				
No	Description	Date	Chkd	

1 : 50
Ground Floor Plan

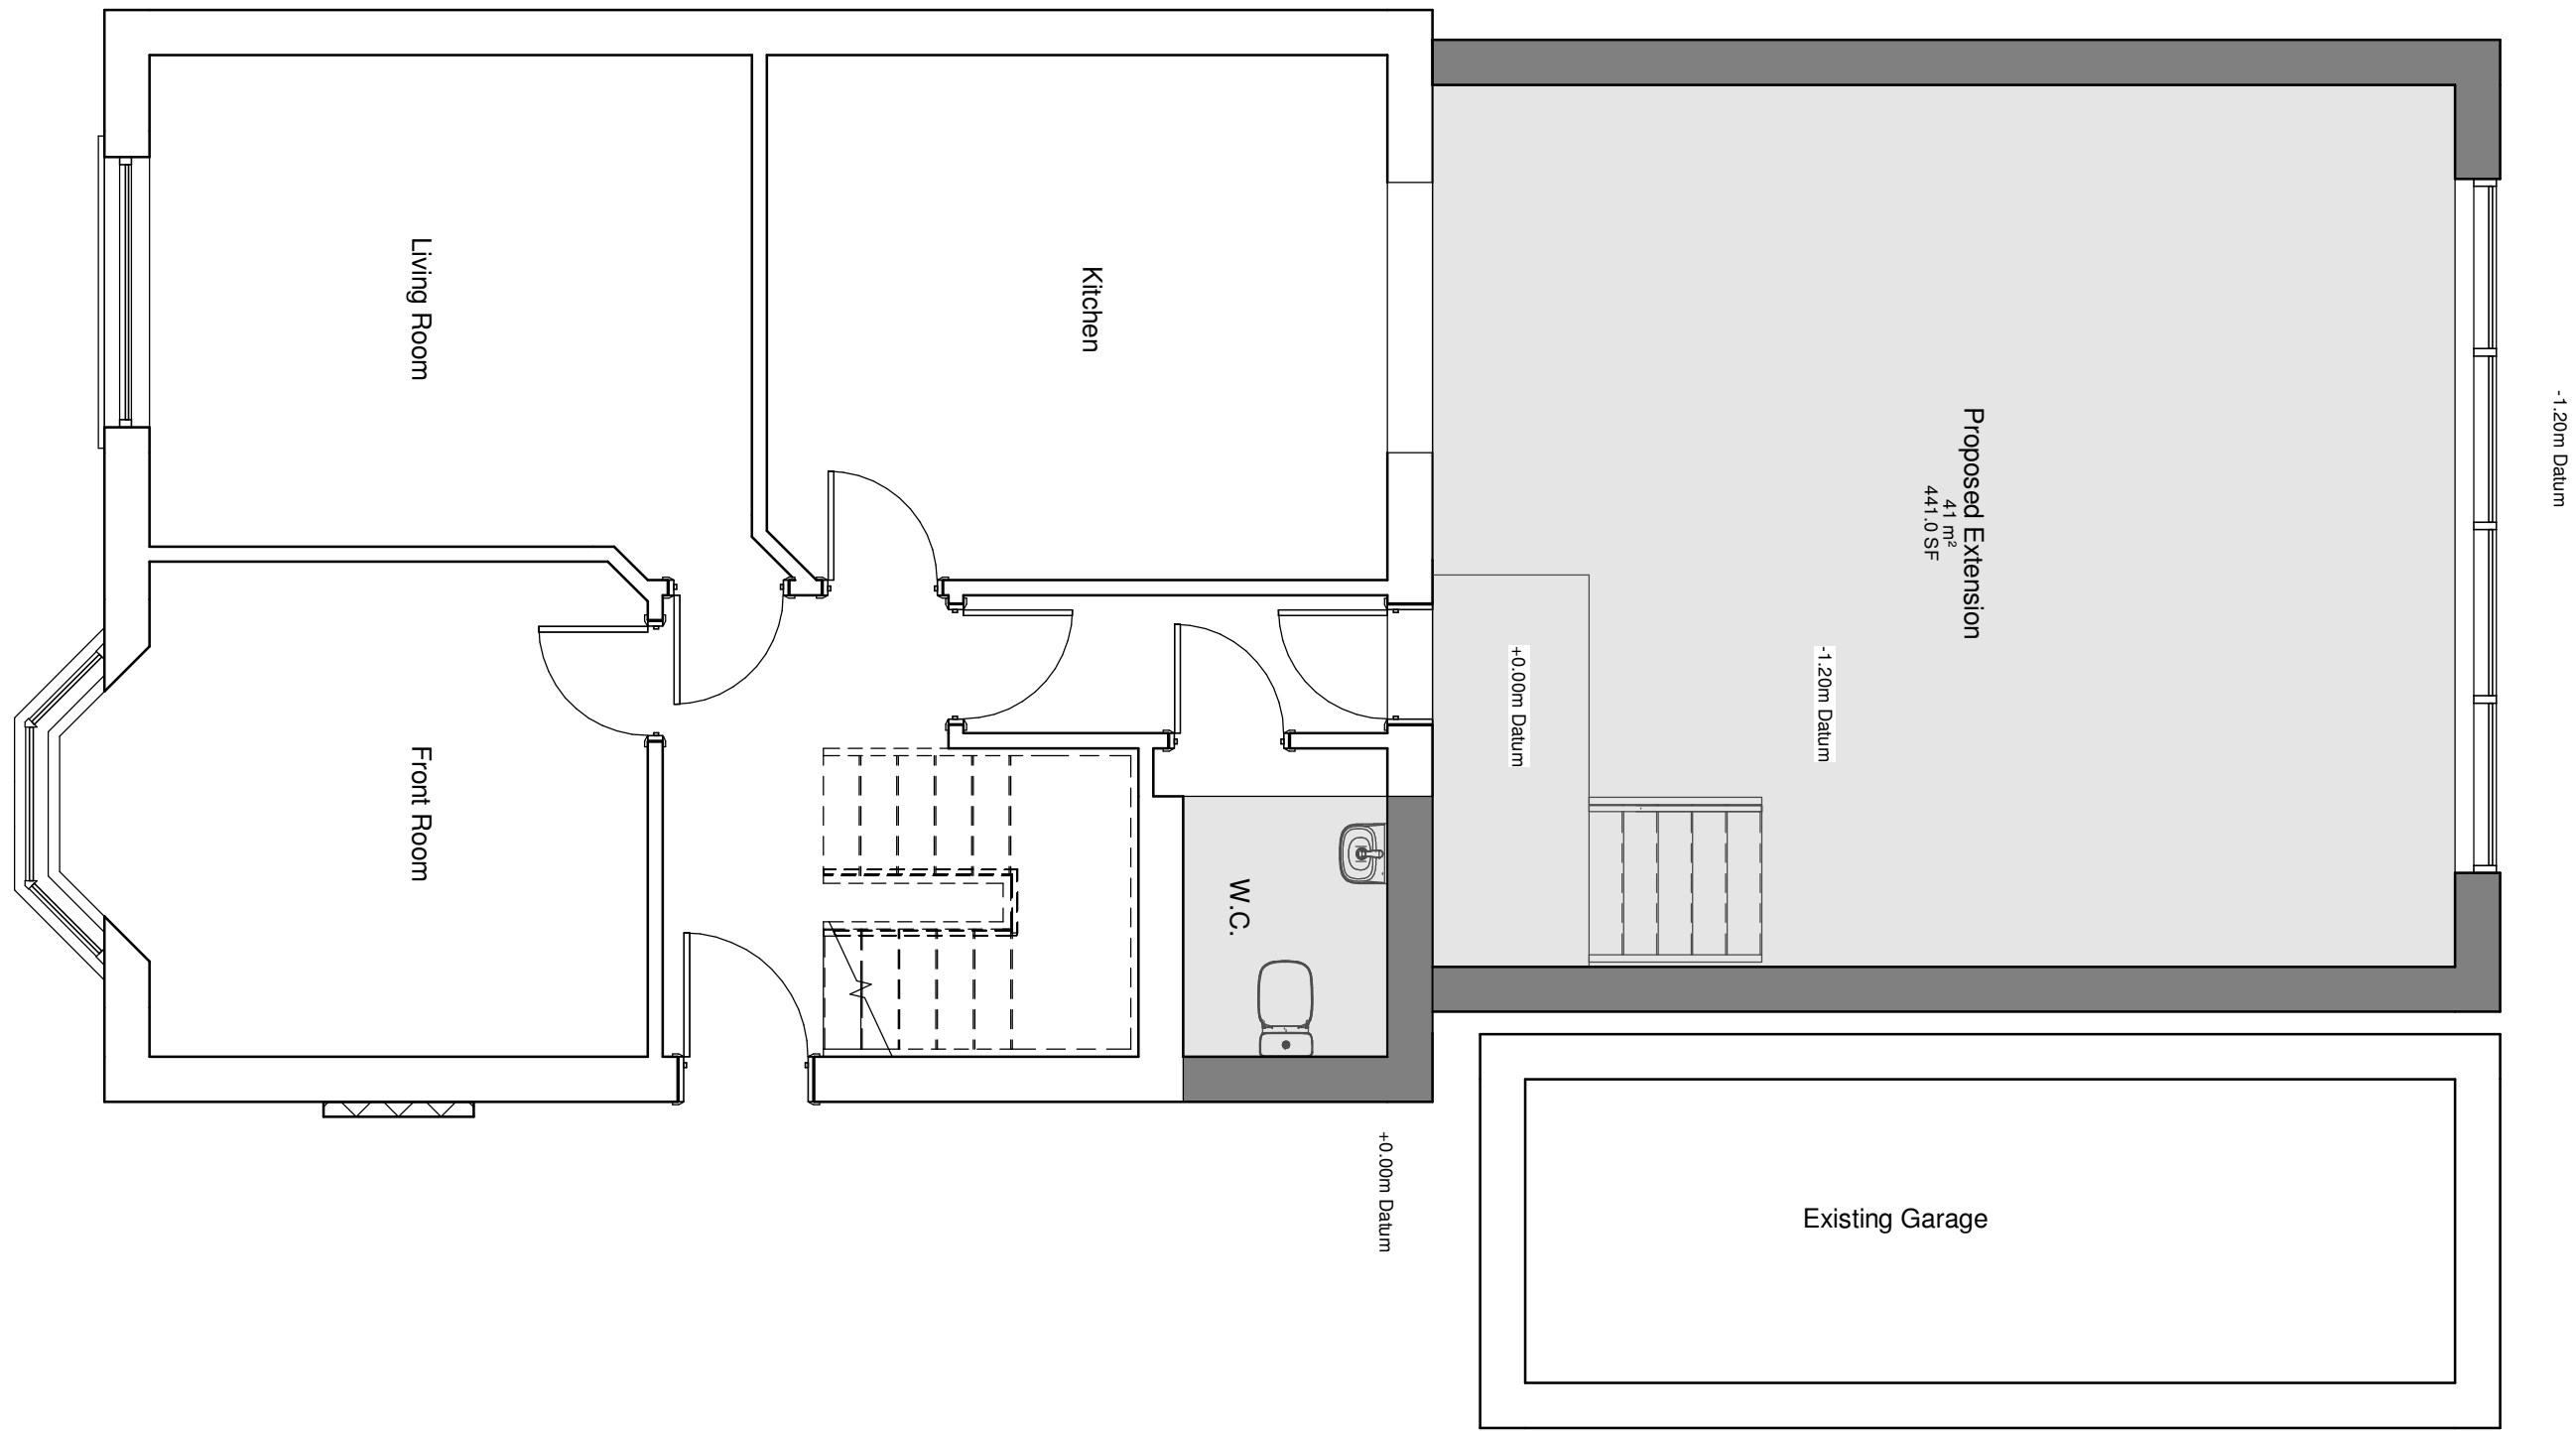

Site Layout
1 : 200

North Elevation
1 : 50

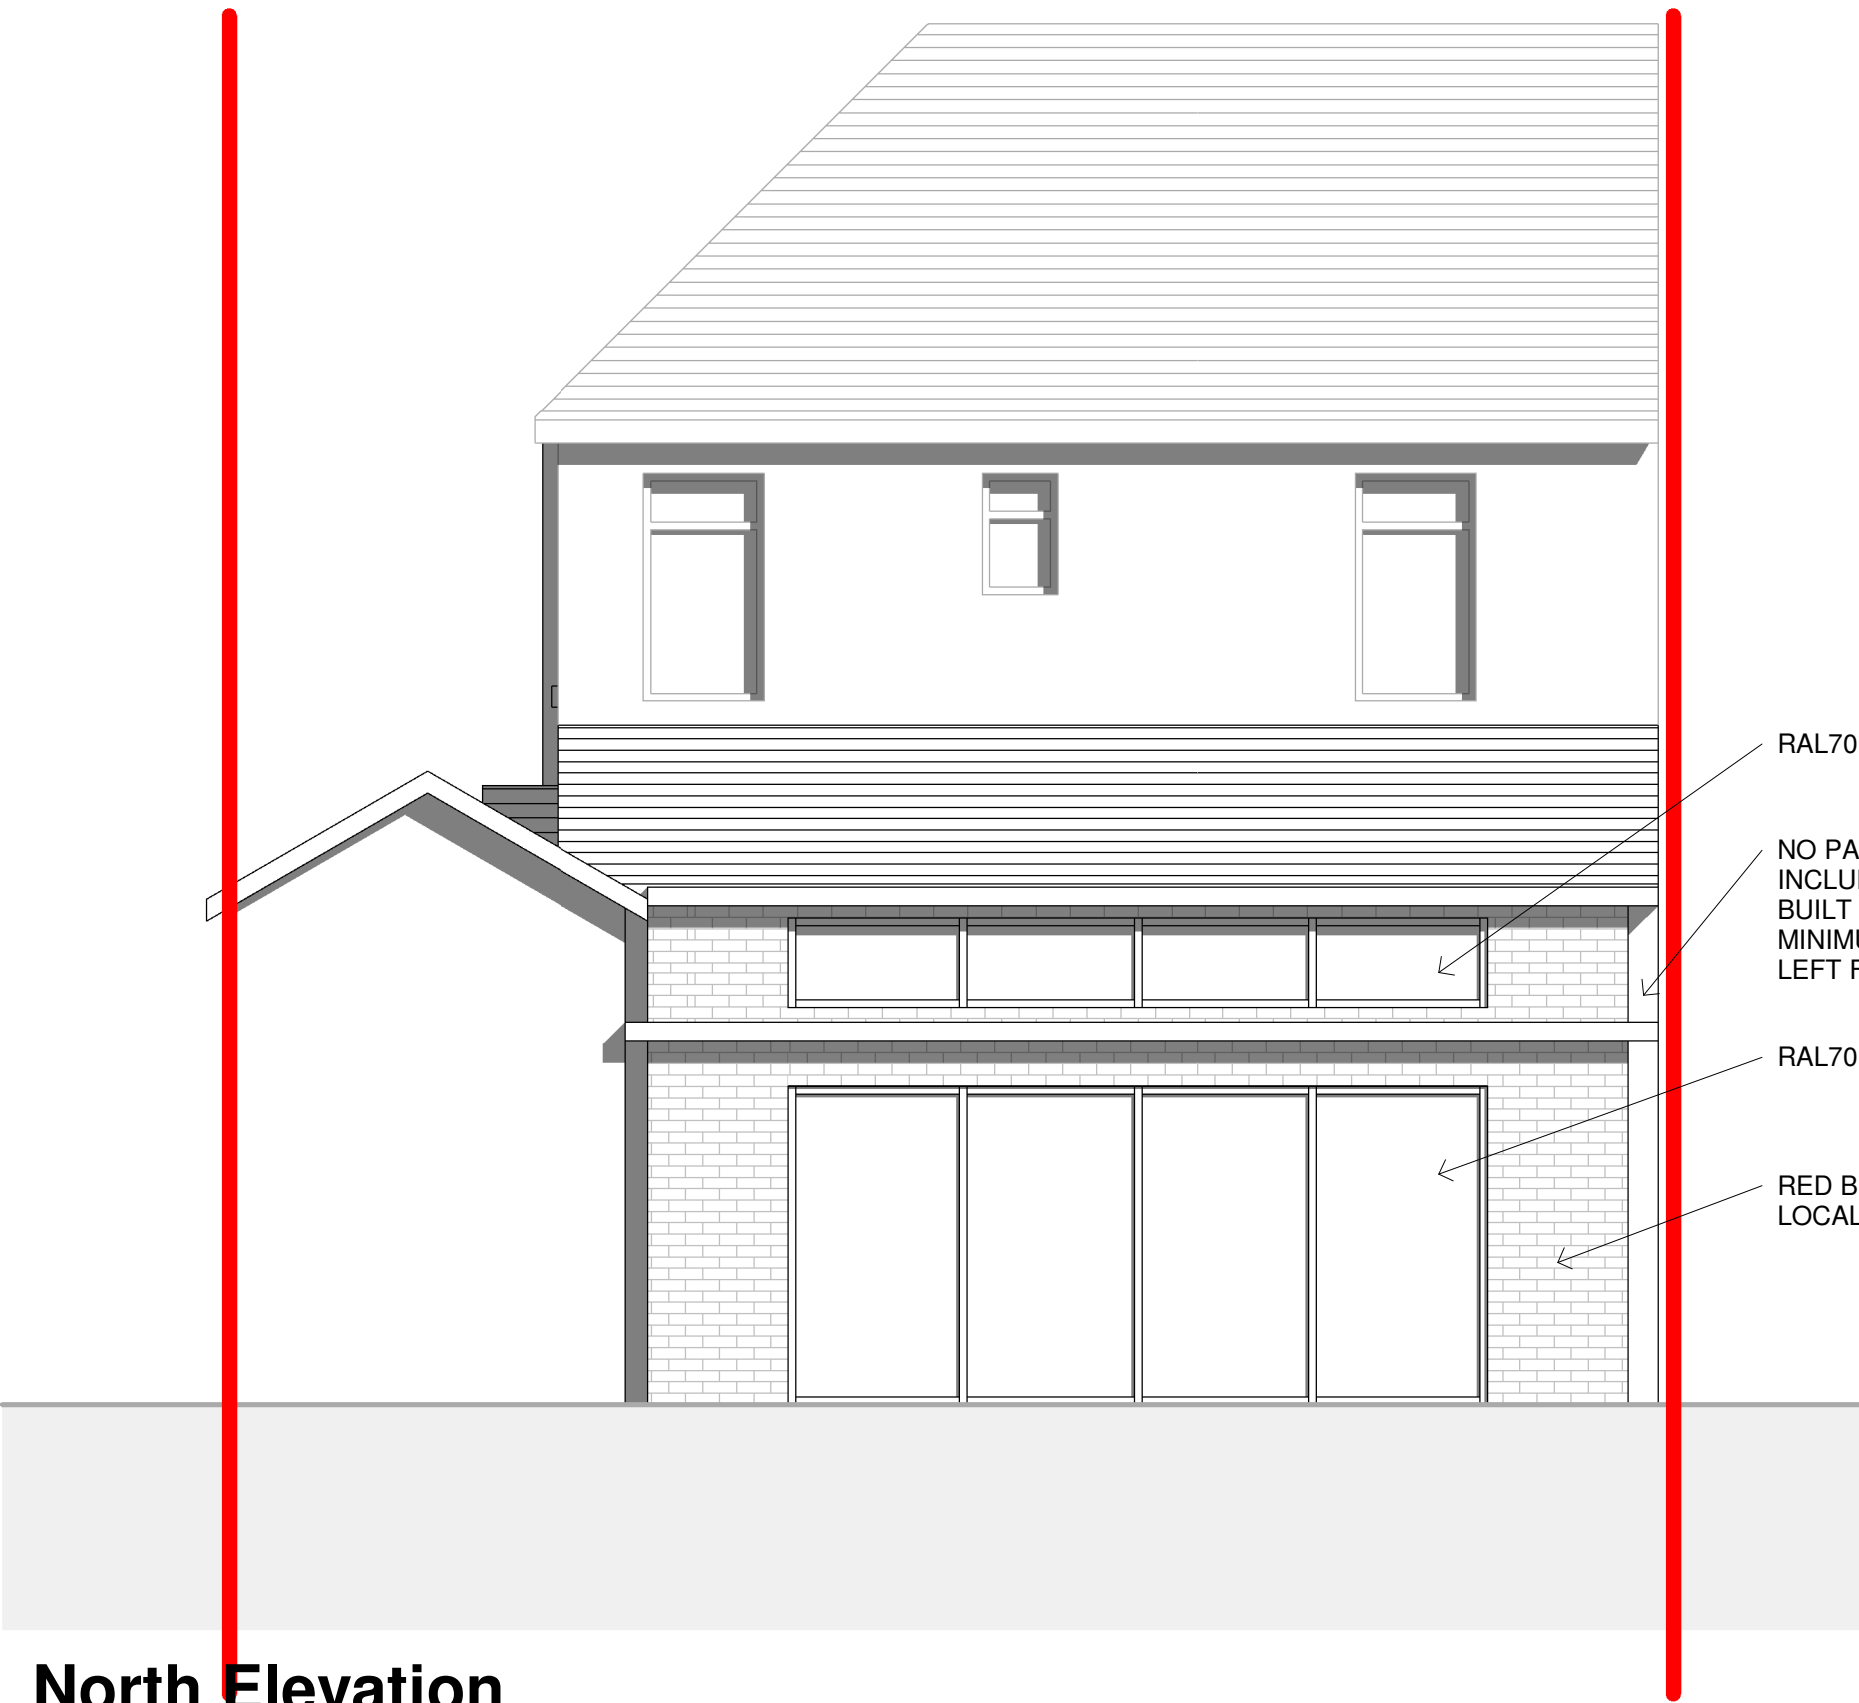

South Elevation
1 : 50



C.S.A

CLEAR - SPACE - ARCHITECTURE

Project
Skewen Rear Extension
114 Crymlyn Road

Draw Title
Proposed Plans & Elevations

Date
01/23/07

Scale
As indicated

Job No
221340

Draw No
A103

Revision

Checked By: Author
Checked By: Author