


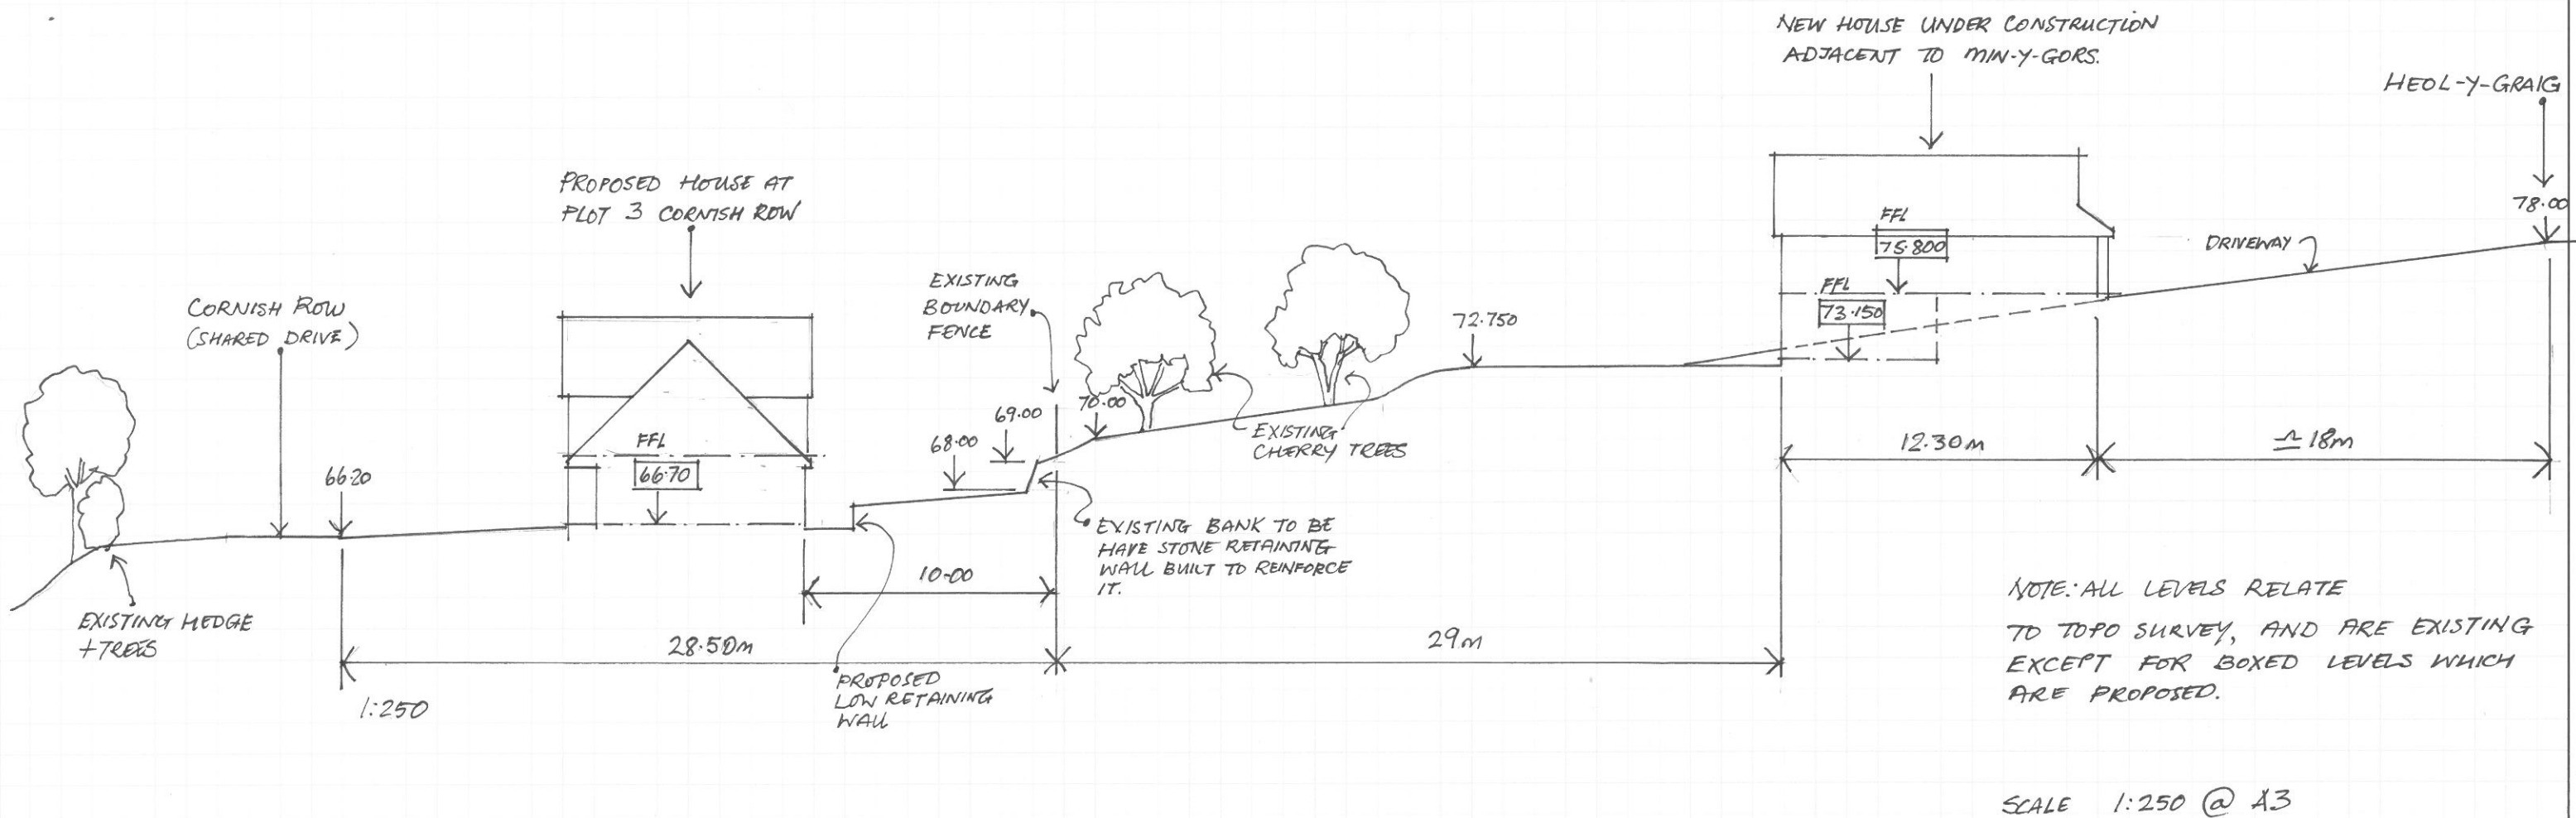

PROJECT PLOT 3 CORNISH ROW CUMAFAN

PROJECT No

PROPOSED

TITLE SITE CROSS-SECTION THRO' MIDDLE.

DATE 11-5-2022

SHEET No AD 03.

BY


KD.

CHECKED BY

SHEET REF

REV

Kevyn Davies Architect

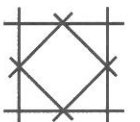

07771 593641
kevyn@kdavies.co.uk