



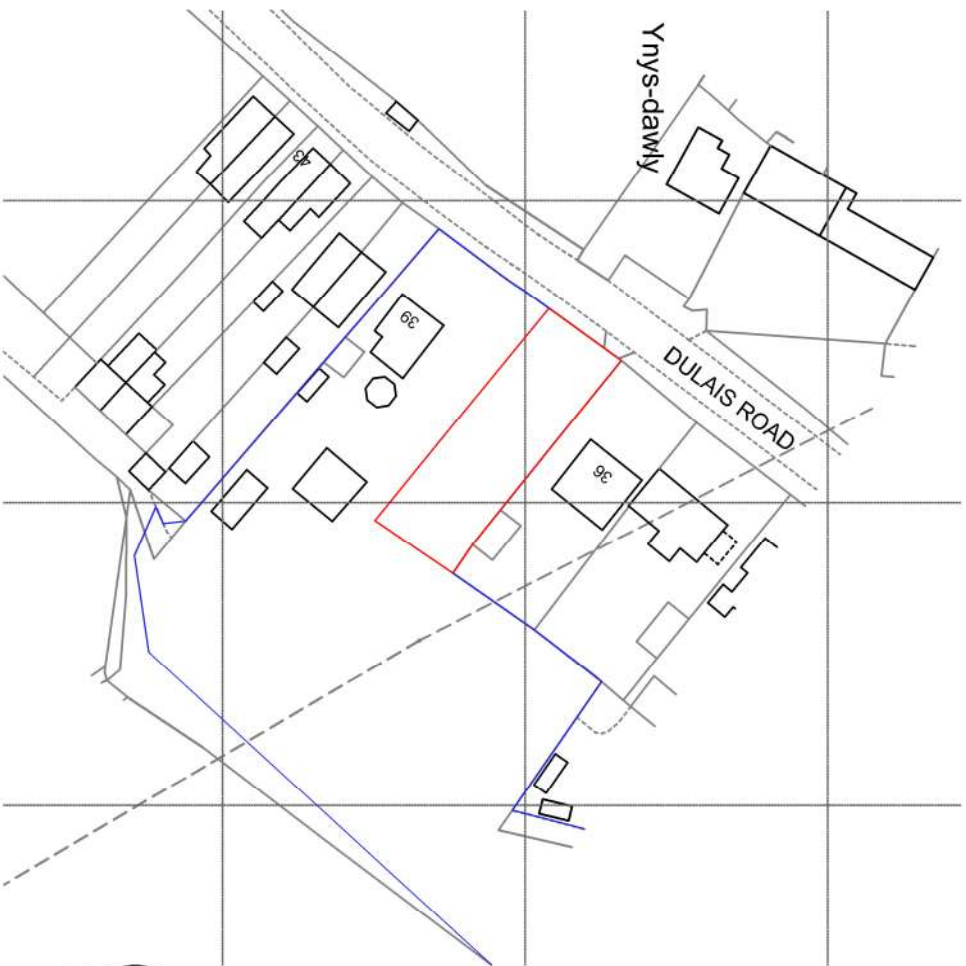


Location Plan 1/1250

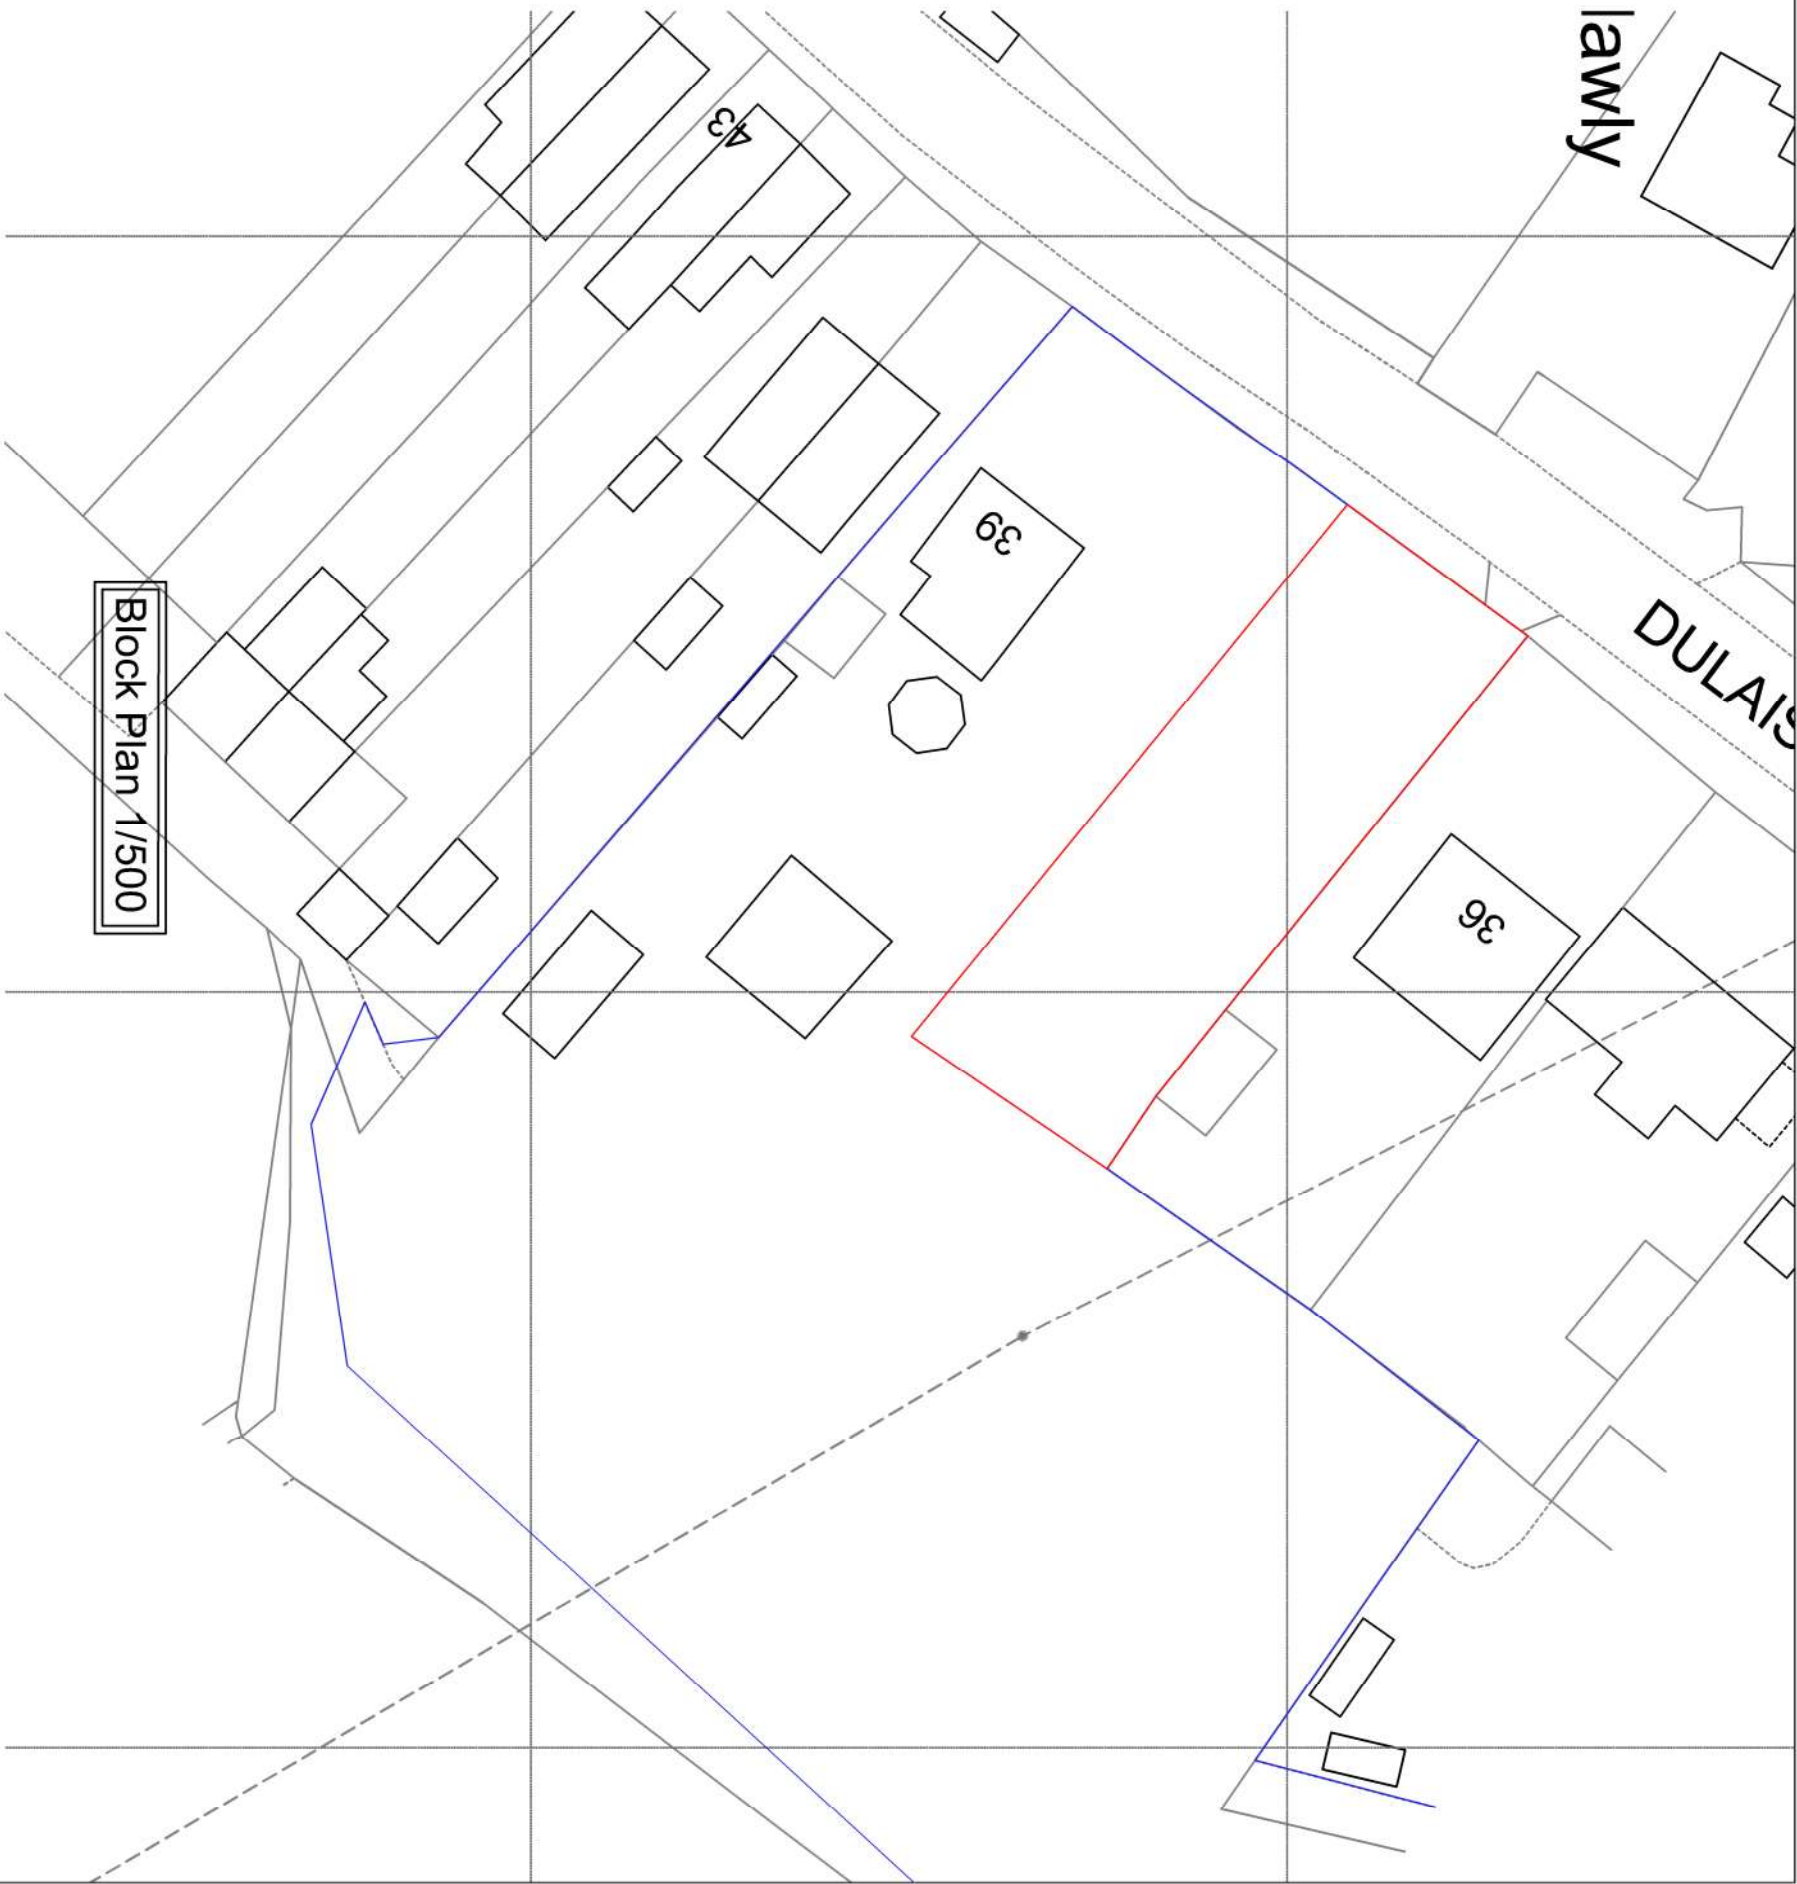

Block Plan 1/500

This drawing is copyright ©
NOTE: All dimensions to be checked on
site and not scaled from the drawing.

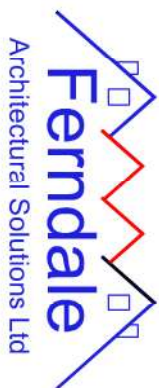

CLIENT Mr Craig Powis		JOB TITLE Outline Dwelling at land adjoining 39 Dulais Road		DRWG TITLE Existing Location and Block Plan	
DATE: Feb 2022	SCALE: 1:500 + 1:1250	A3	DRWG NO. 22.04.01	REV. 01	PURPOSE: Planning

Ferdale Architectural Solutions LTD
98 Neath Road, Resolven, Neath, SA11 4AN Tel:07970808768 Email: owen@ferdaleas.co.uk