



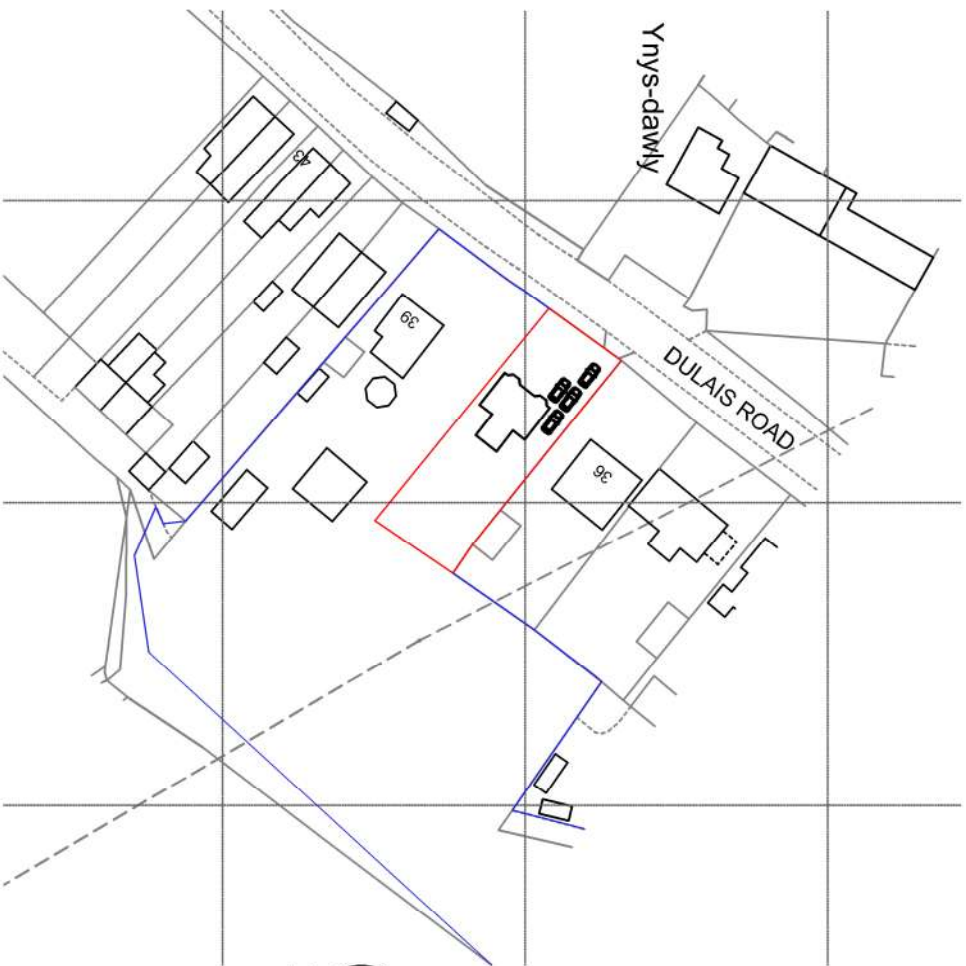


Location Plan 1/1250

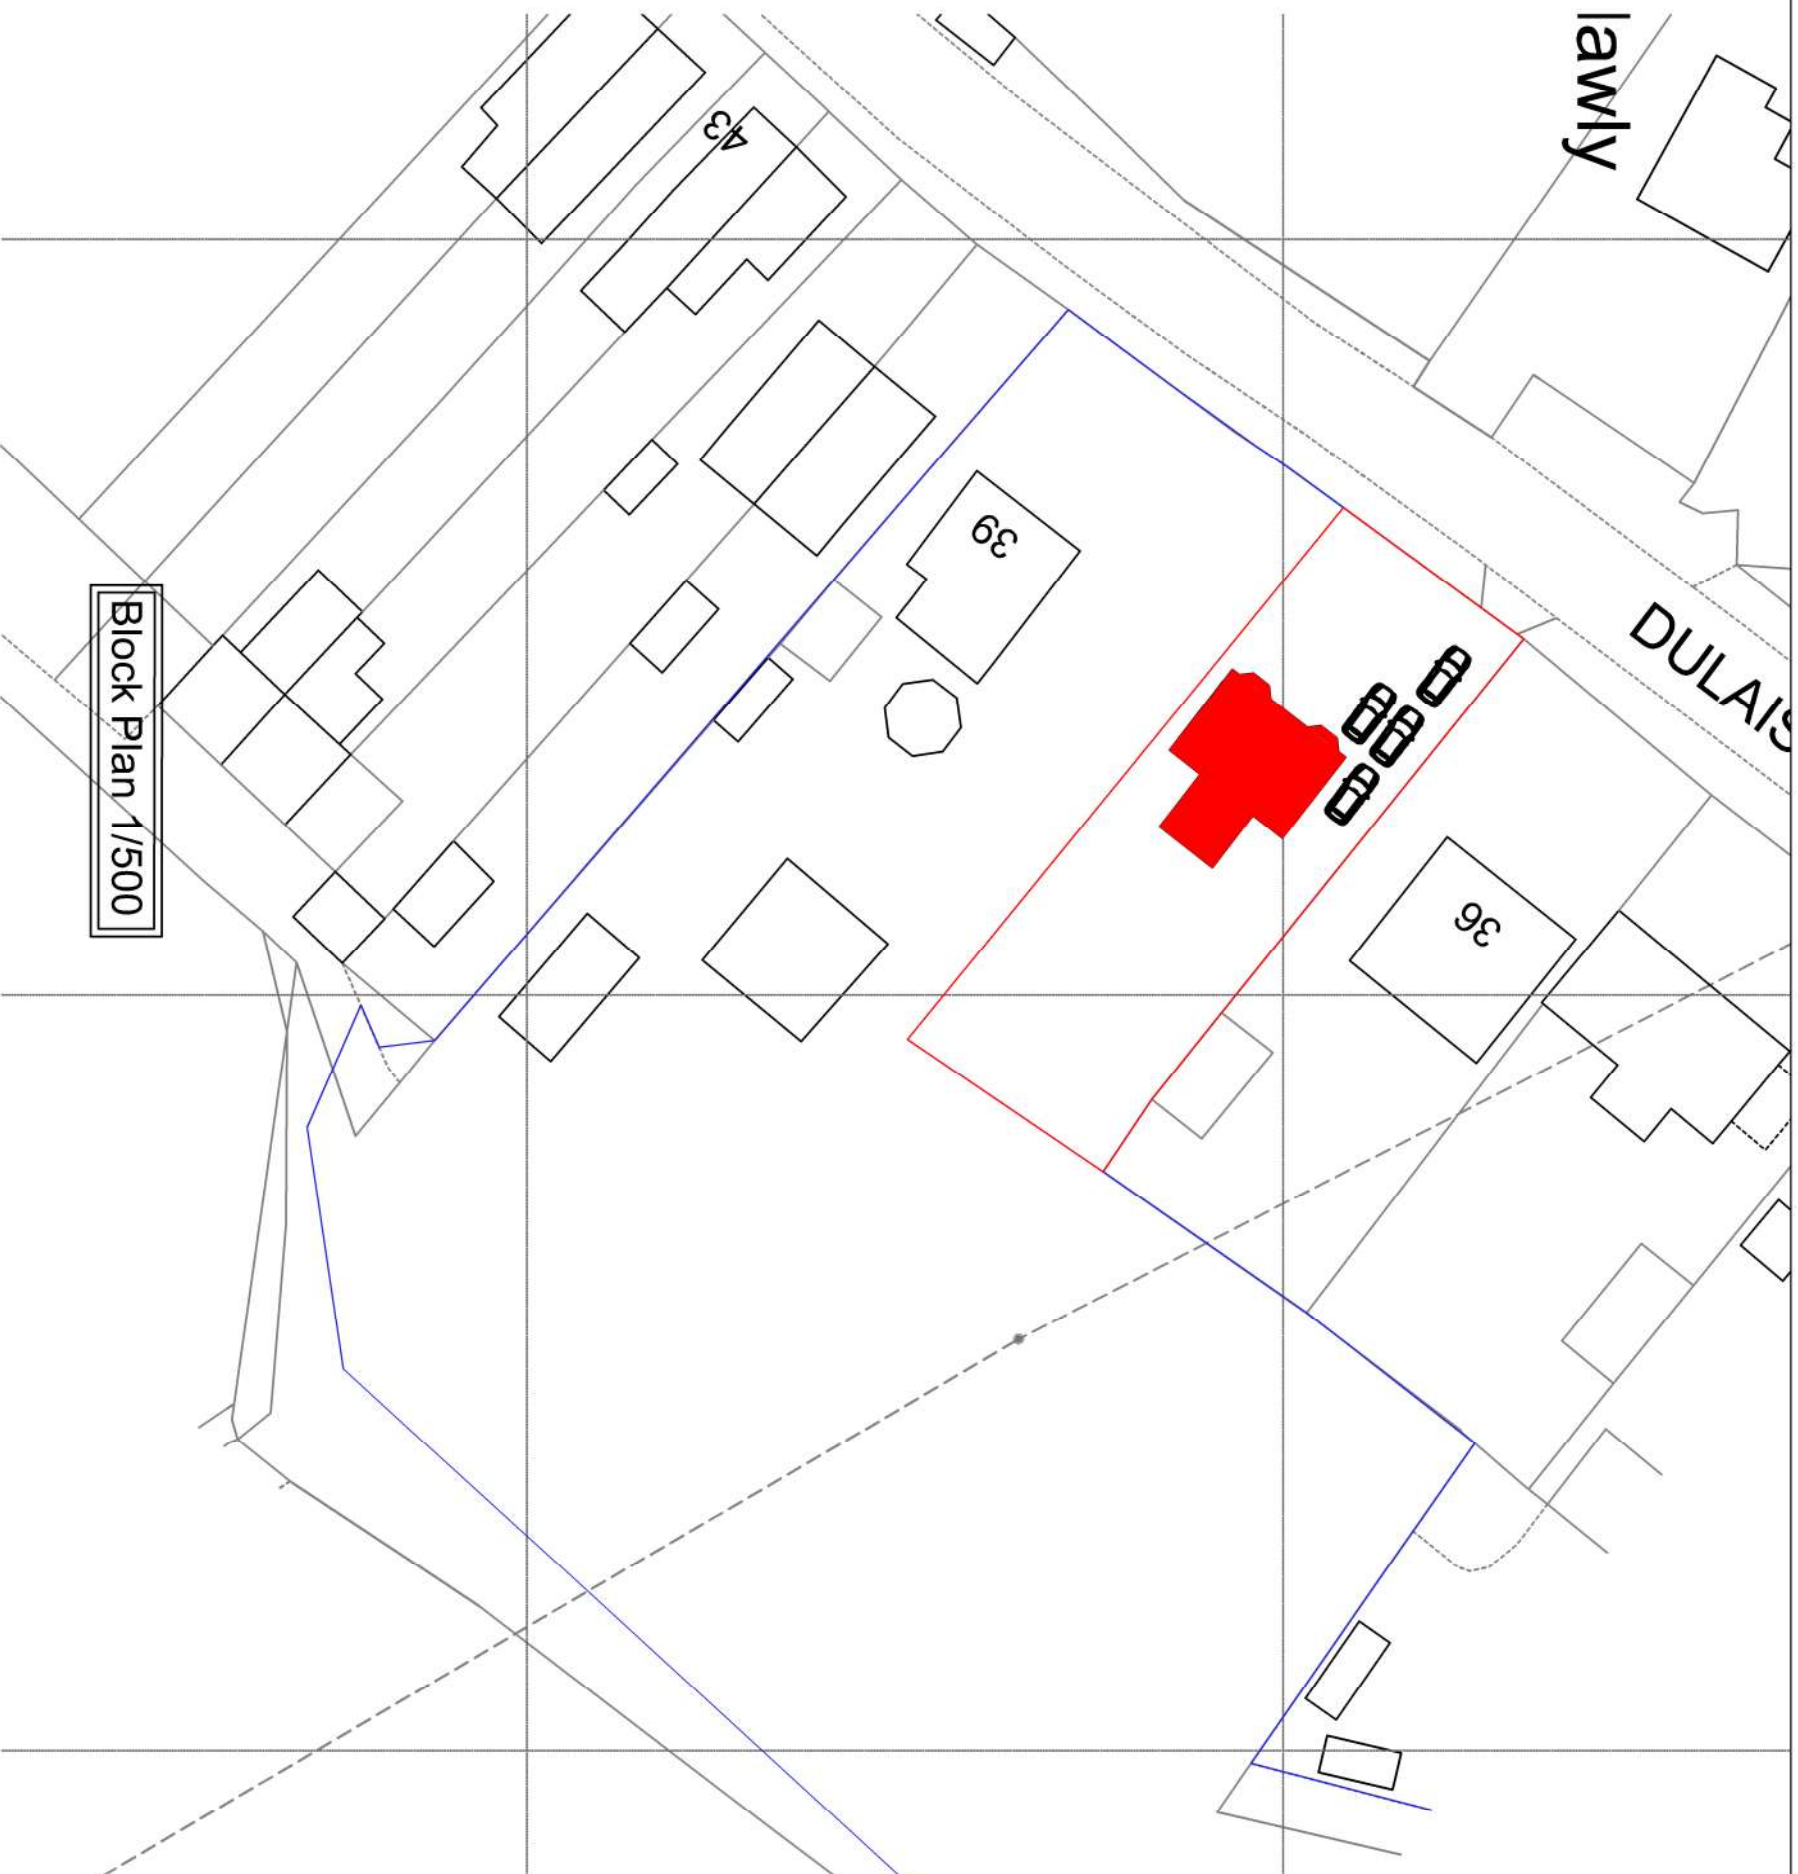

Block Plan 1/500

This drawing is copyright ©
NOTE: All dimensions to be checked on
site and not scaled from the drawing.

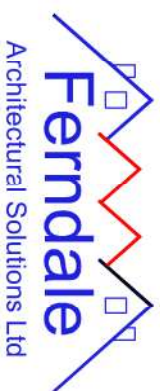

CLIENT
Mr Craig Powis

JOB TITLE
Outline Dwelling at land
adjoining 39 Dulais Road

DRWG. TITLE
Proposed Location and Block
Plan

DATE:
Feb 2022

SCALE:
1:500 + 1:1250

A3

DRWG. NO.
22.04.02

REV.
01

PURPOSE:
Planning

Ferdale Architectural Solutions LTD
98 Neath Road, Resolven, Neath, SA11 4AN Tel:07970808768 Email: owen@ferdaleas.co.uk