


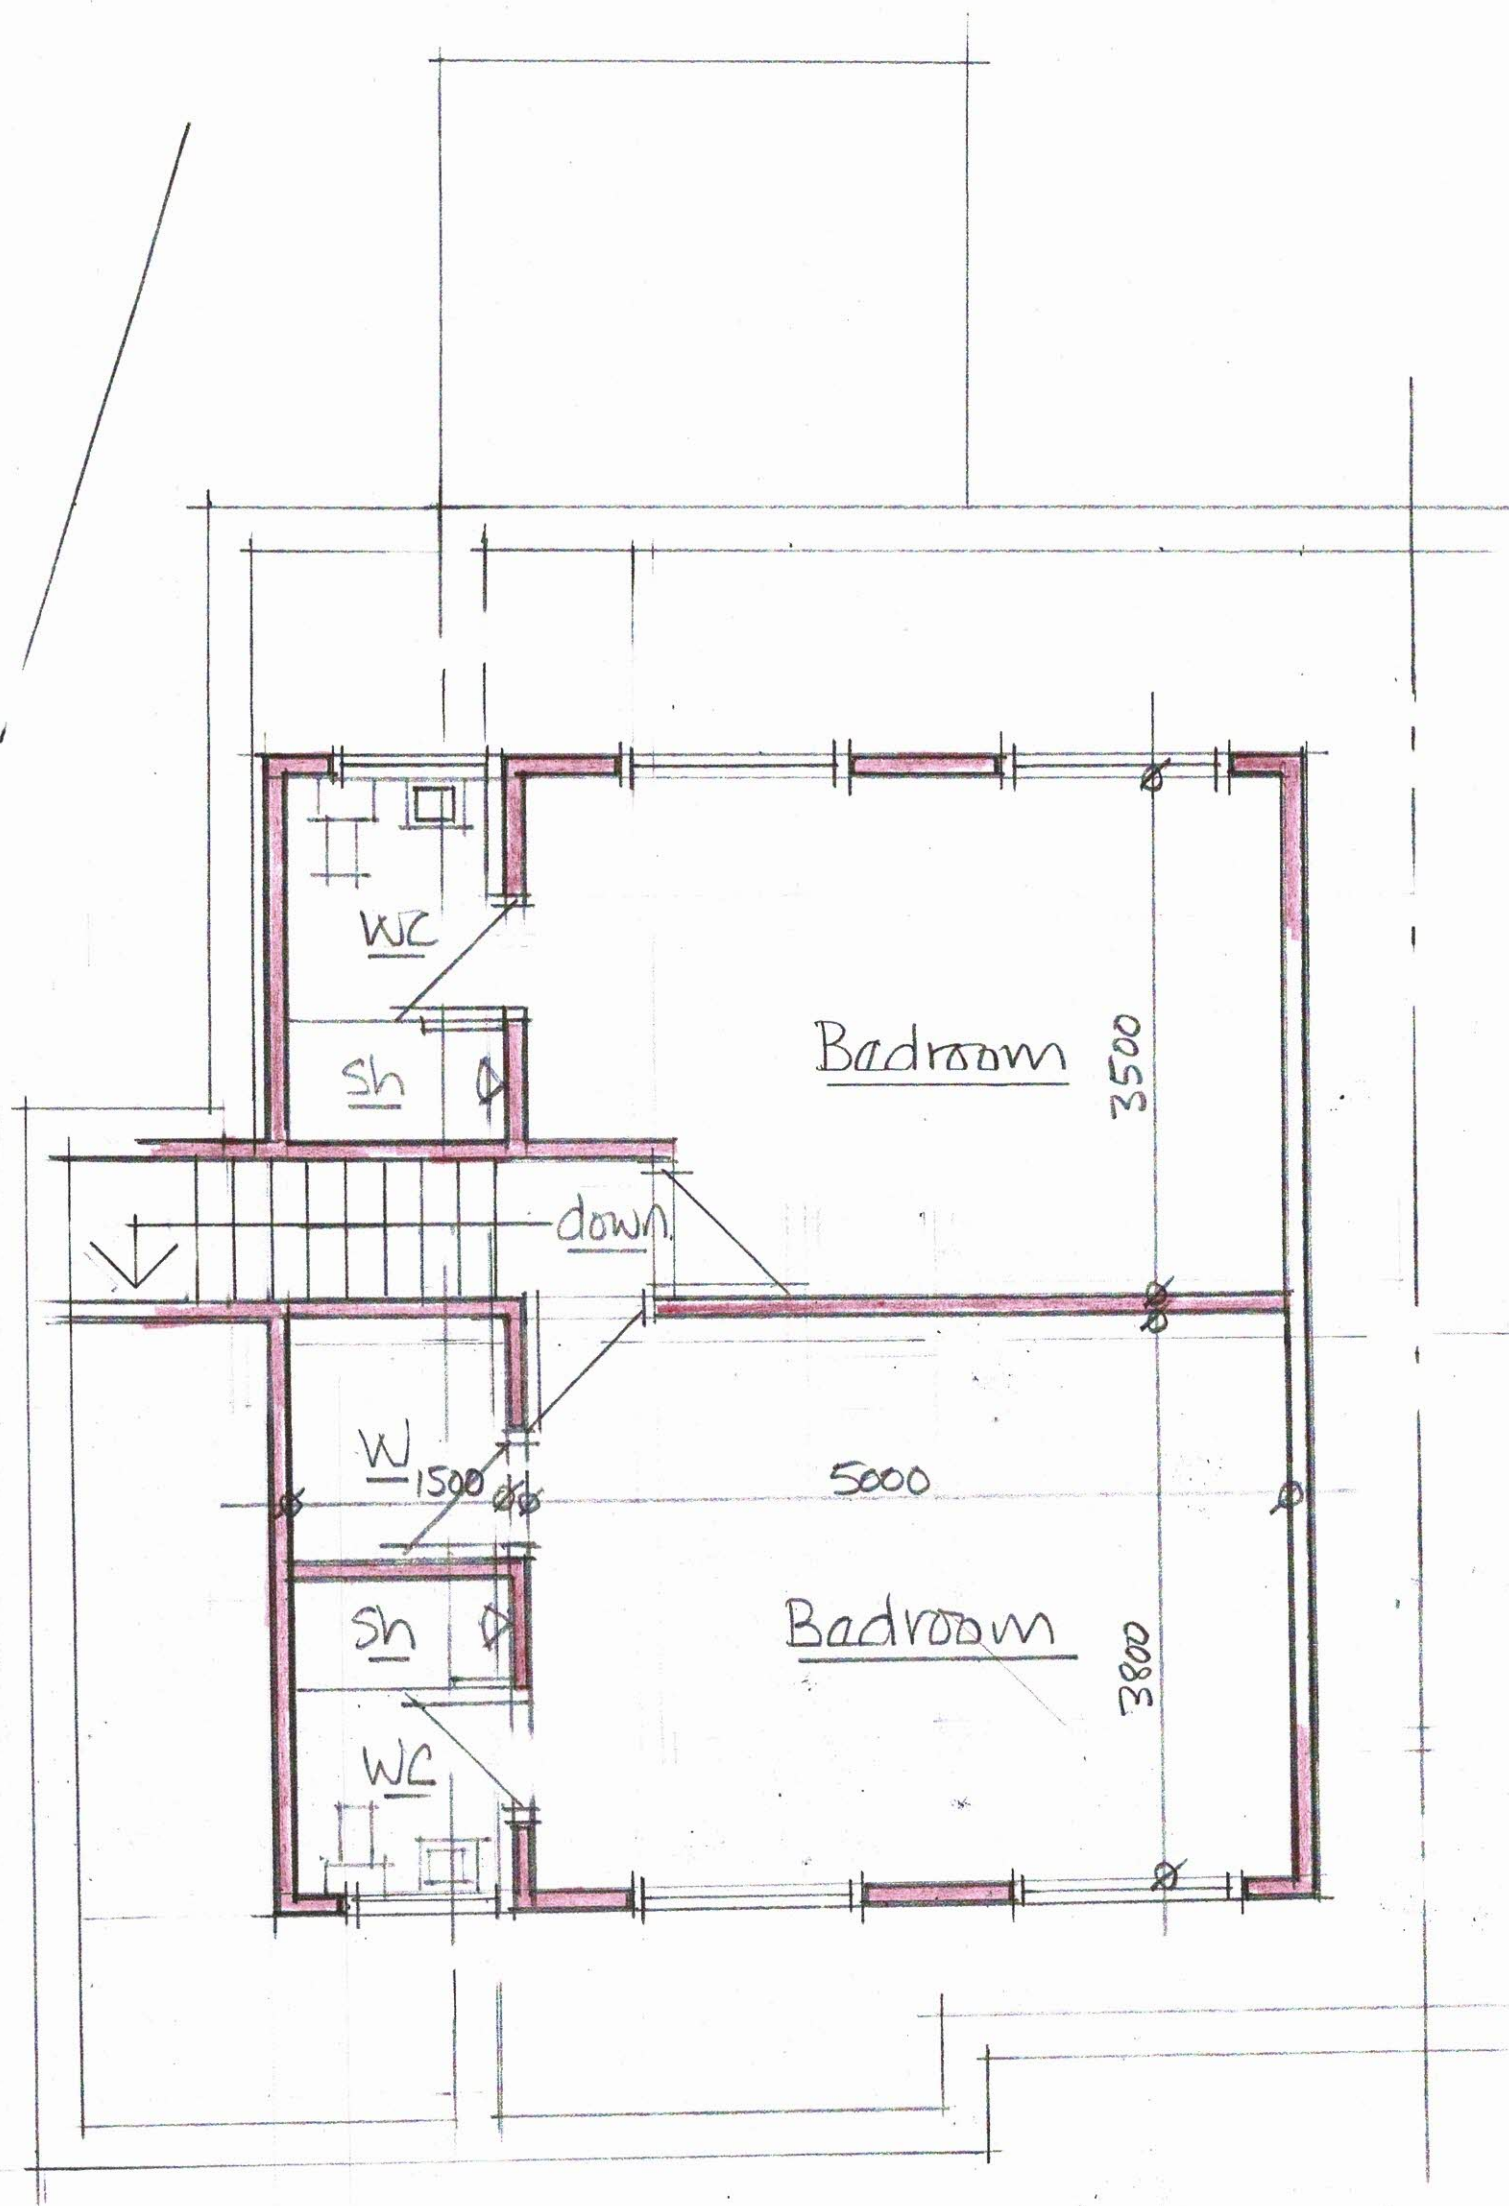

Proposed first floor plan 1:50