

New roof complete to be grey artificial slate

Dormer walls to be clad with grey artificial slate


Brickwork to match existing

New windows + existing to be grey / brown colour coated pvcu

New dormer flat roof to be black rubber


Facias / vwgoods to be black pvcu

← extended dormer →

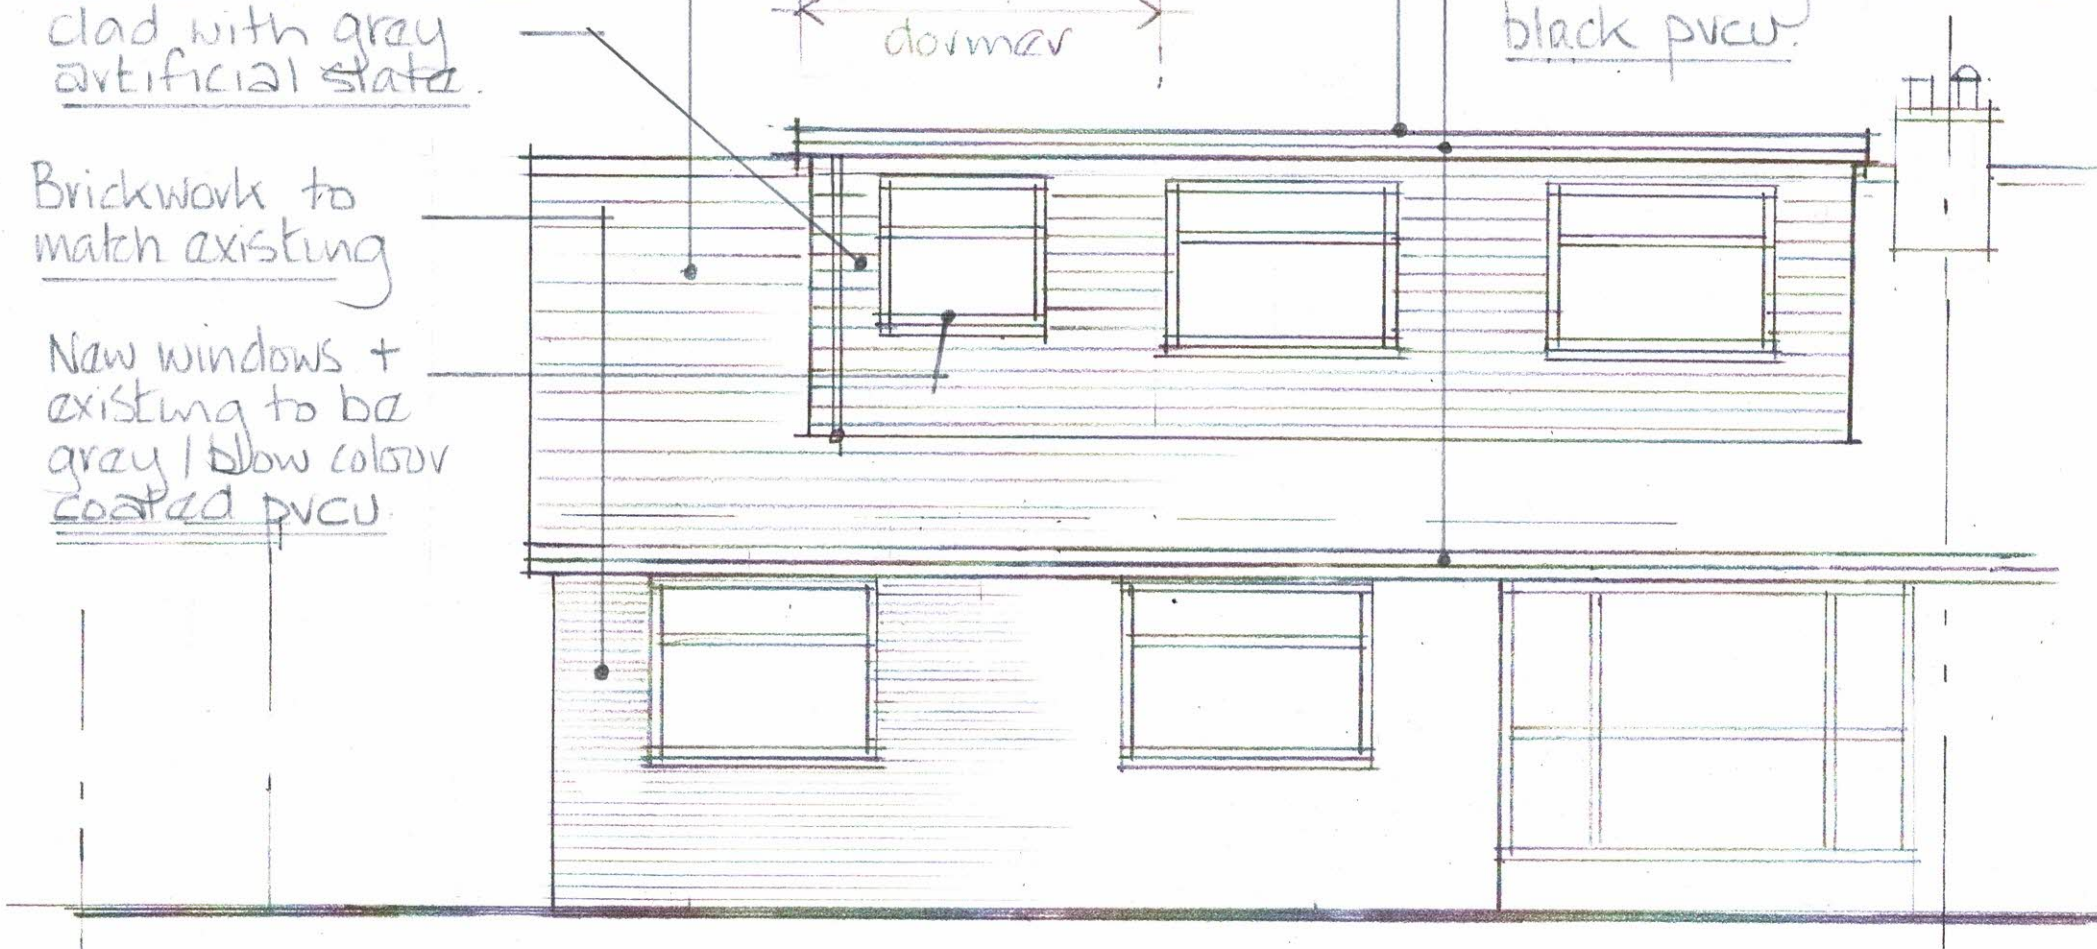

Proposed front elevation 1=50

← extended dormer →

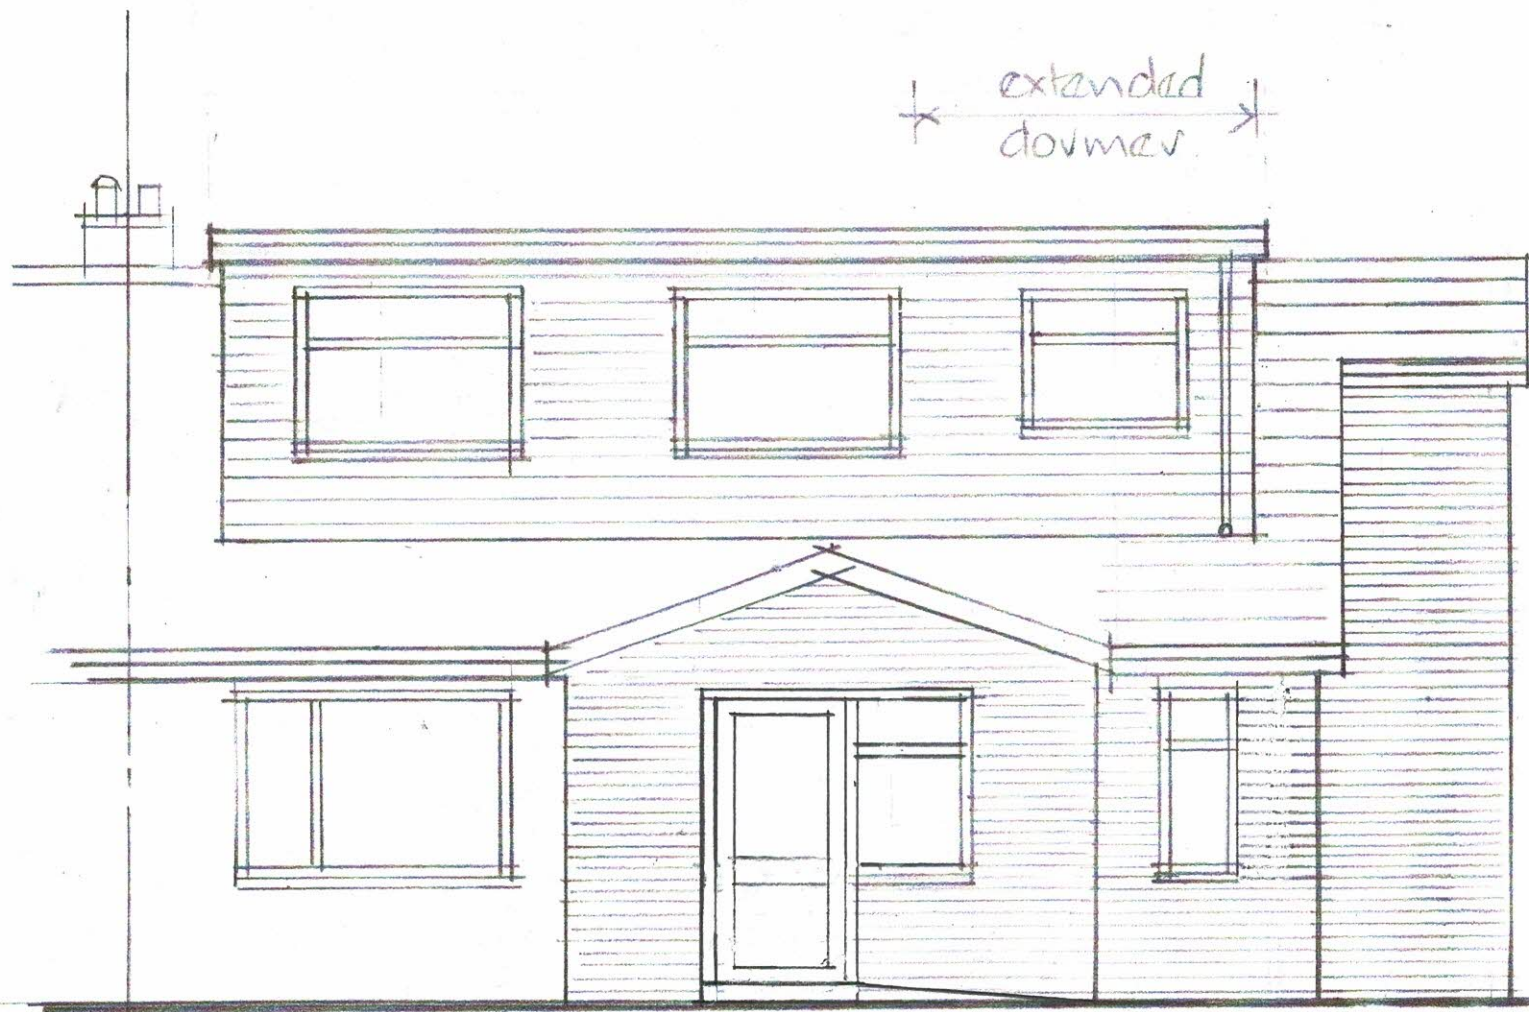

← New rear extension * New side ext. →

Proposed rear elevation 1=50