


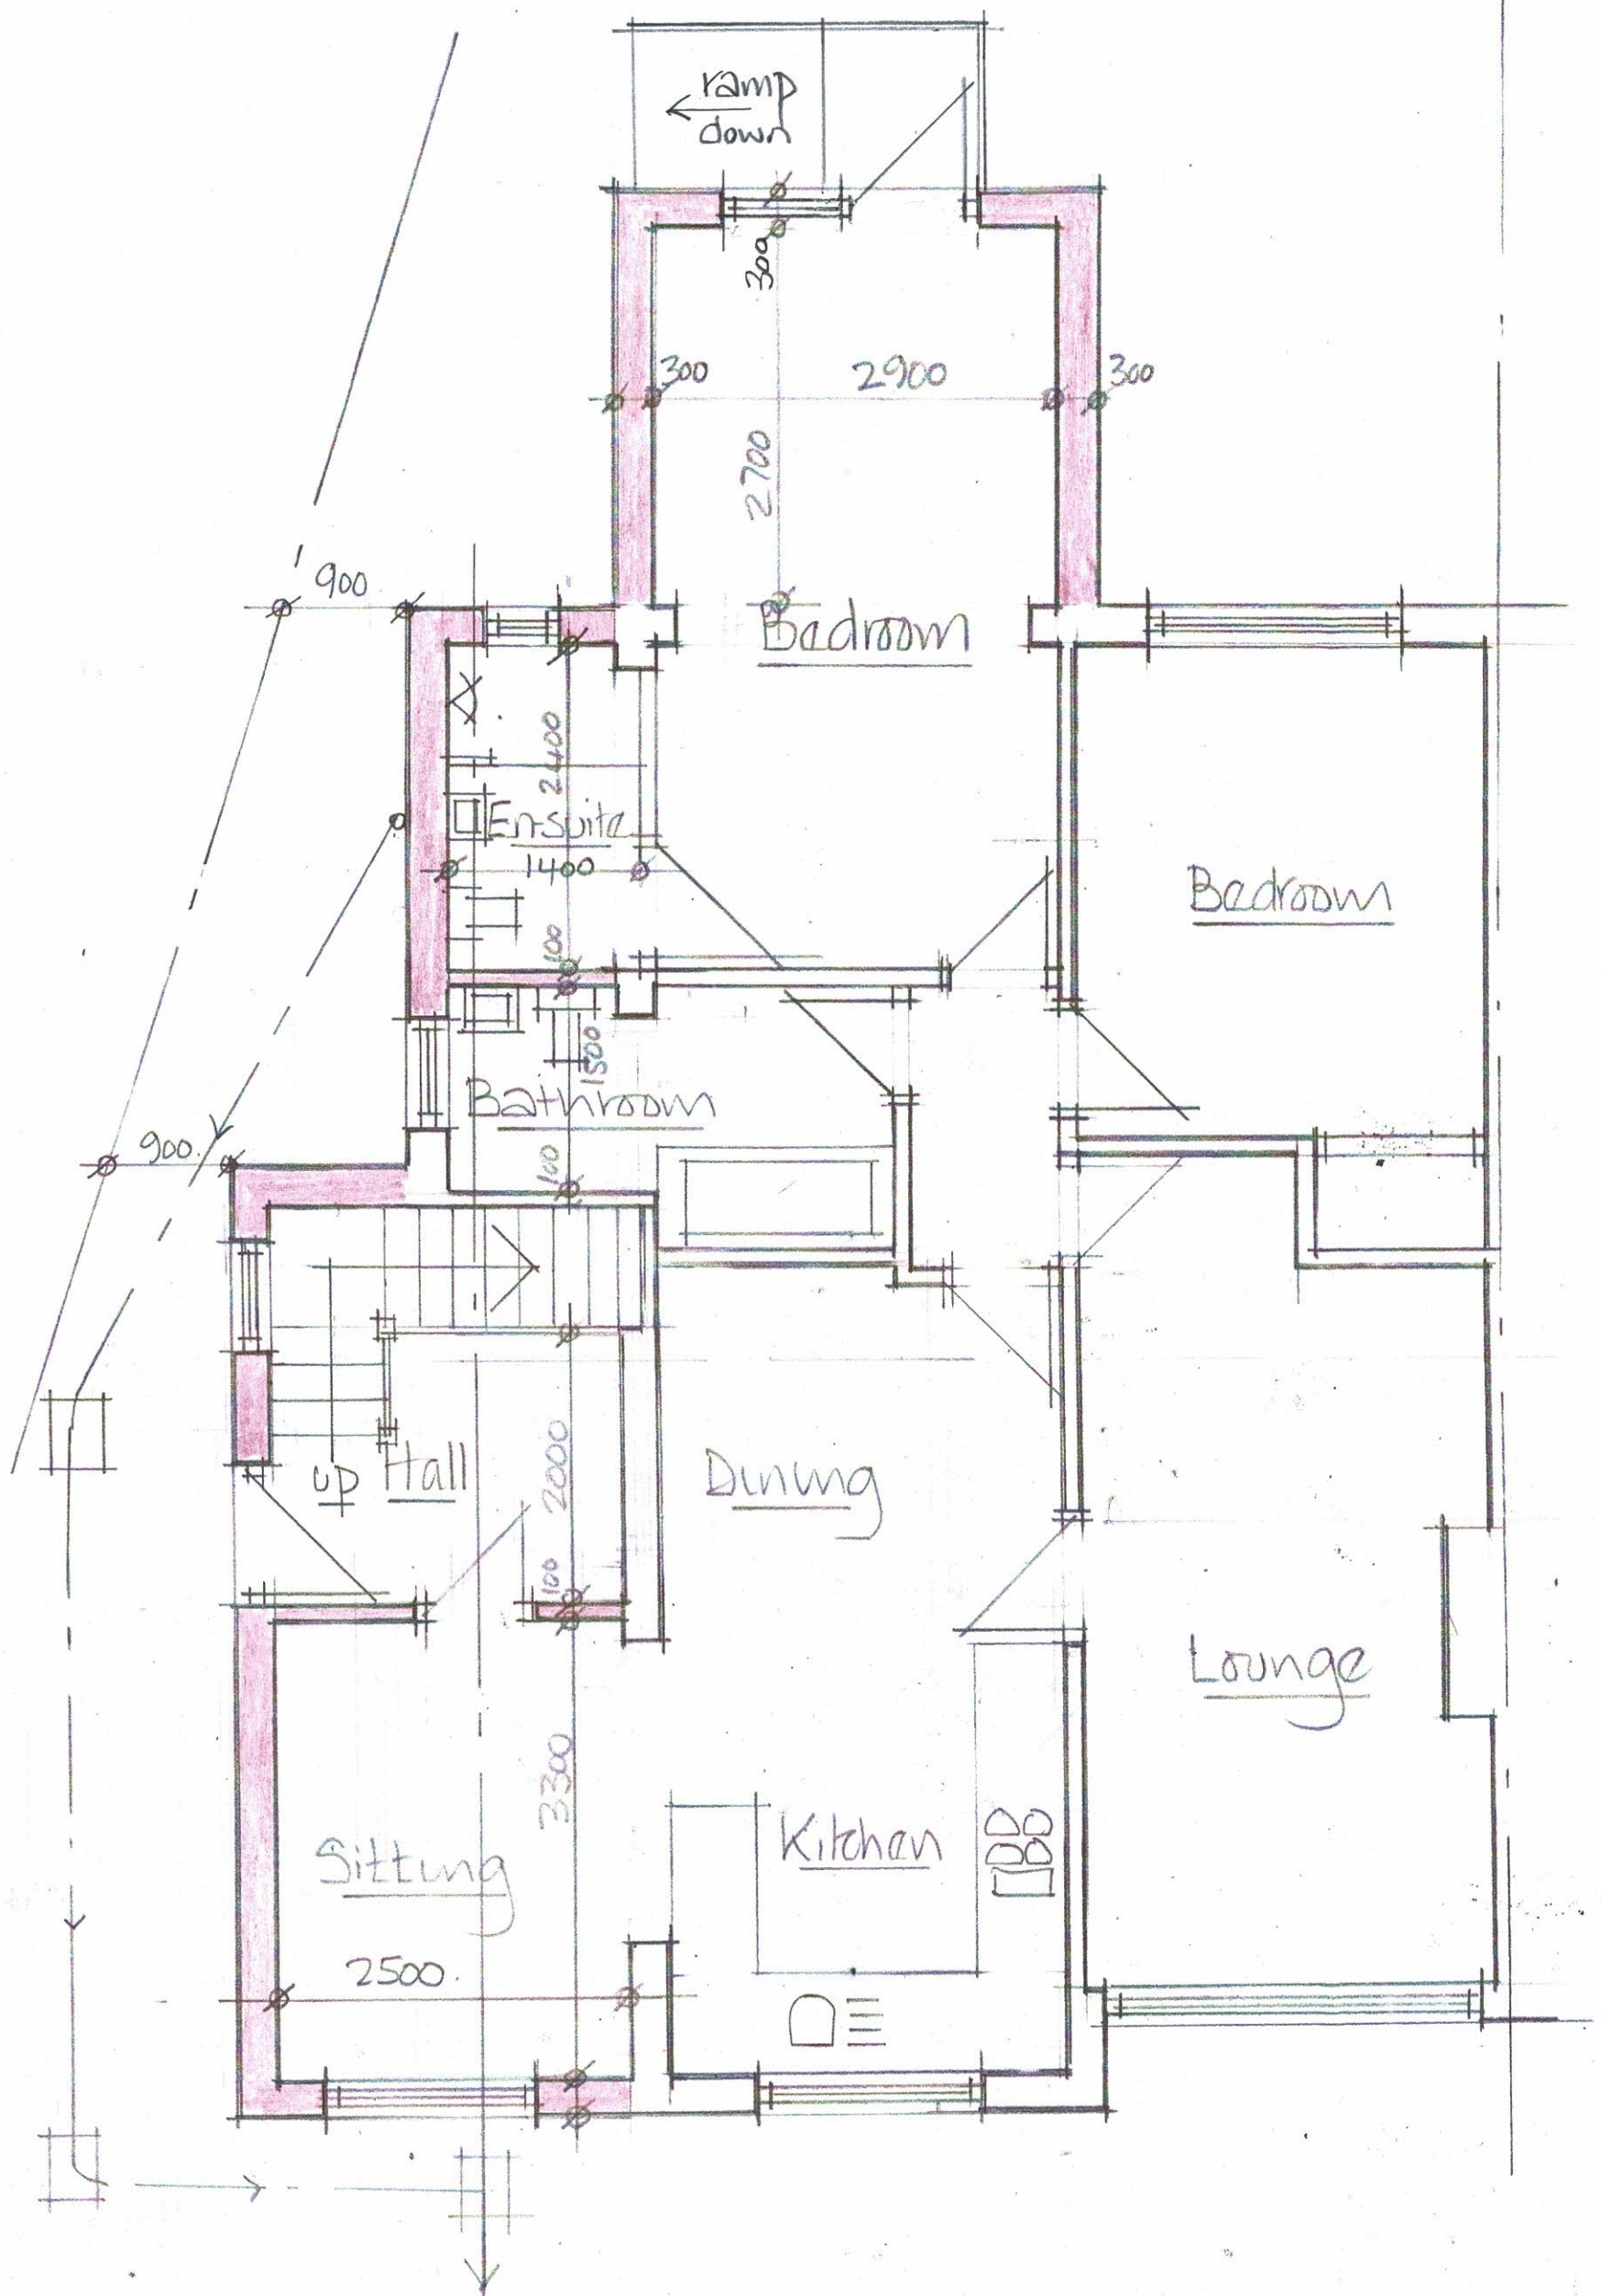

Proposed ground floor plan 1=50