


extended downer.



extended downer.

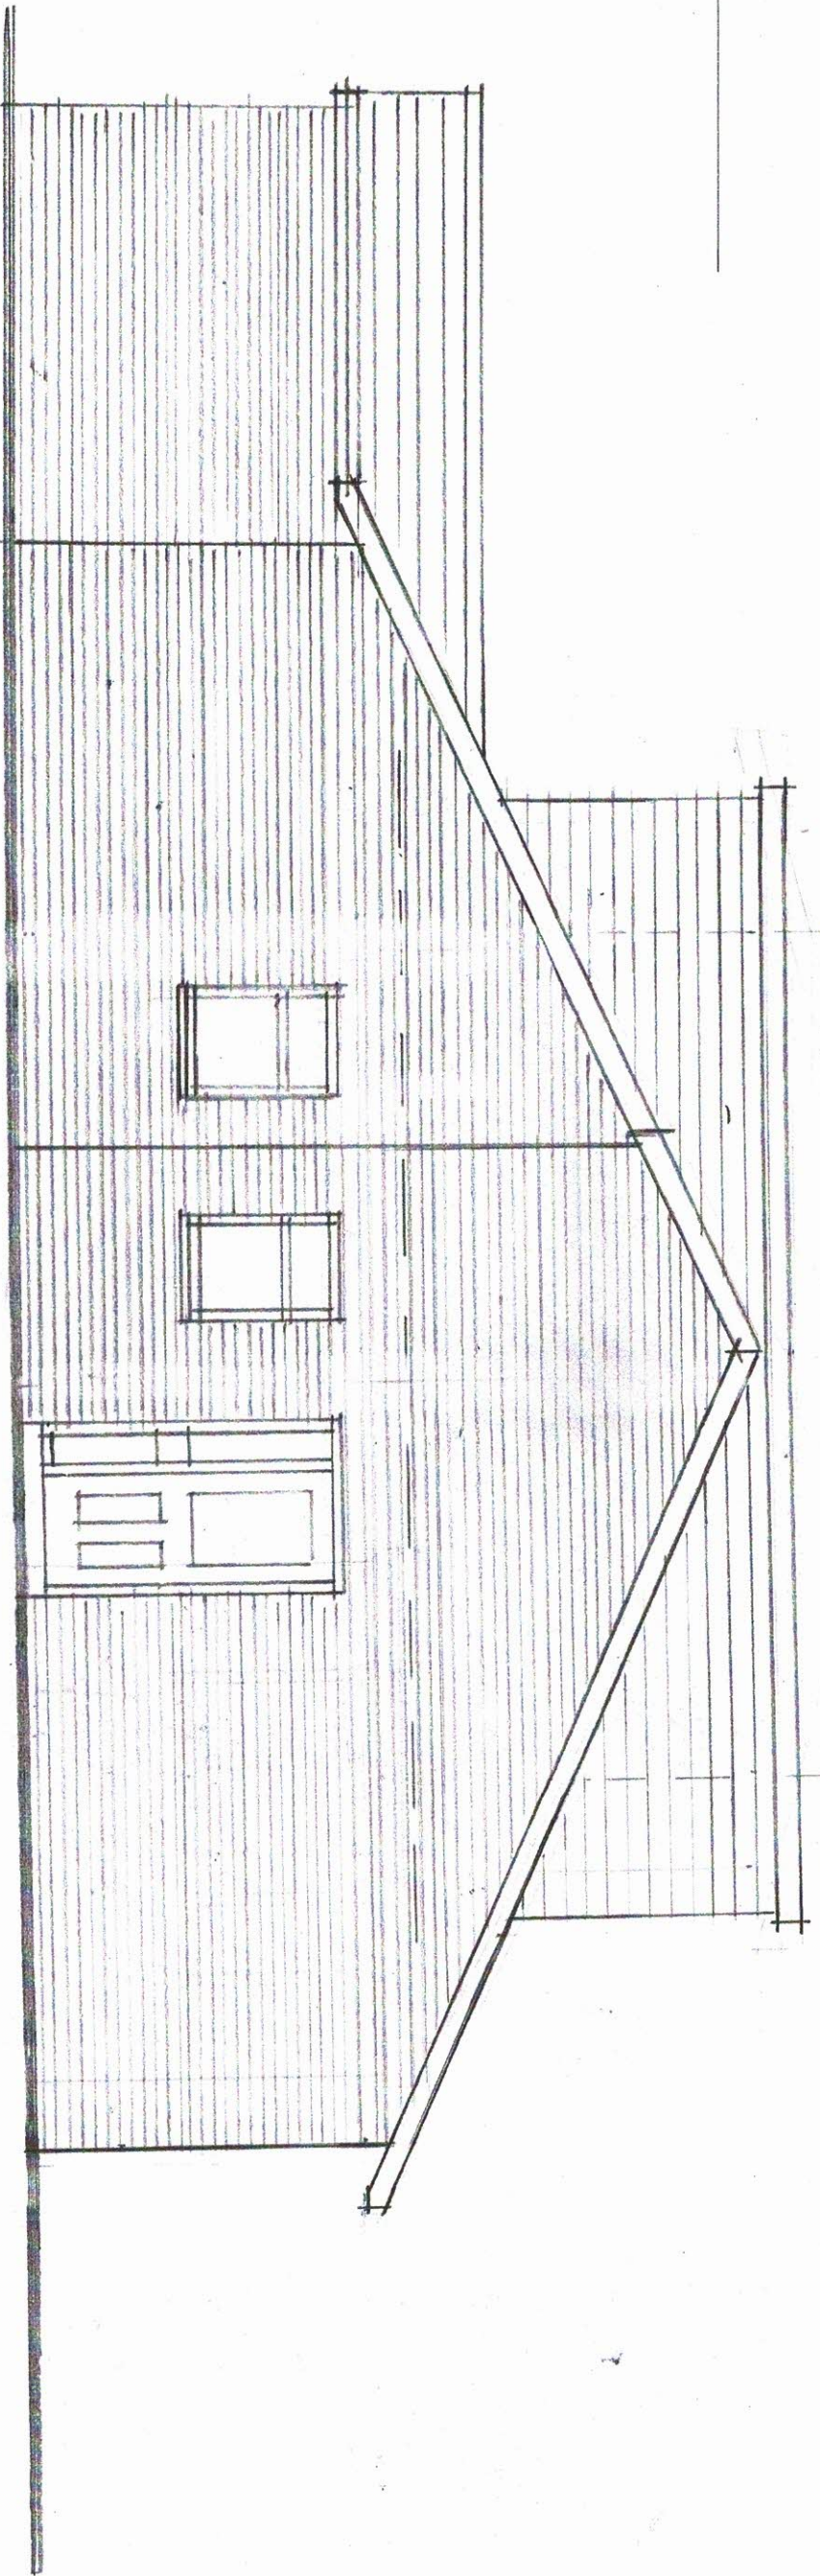

Proposed side elevation 1=50