



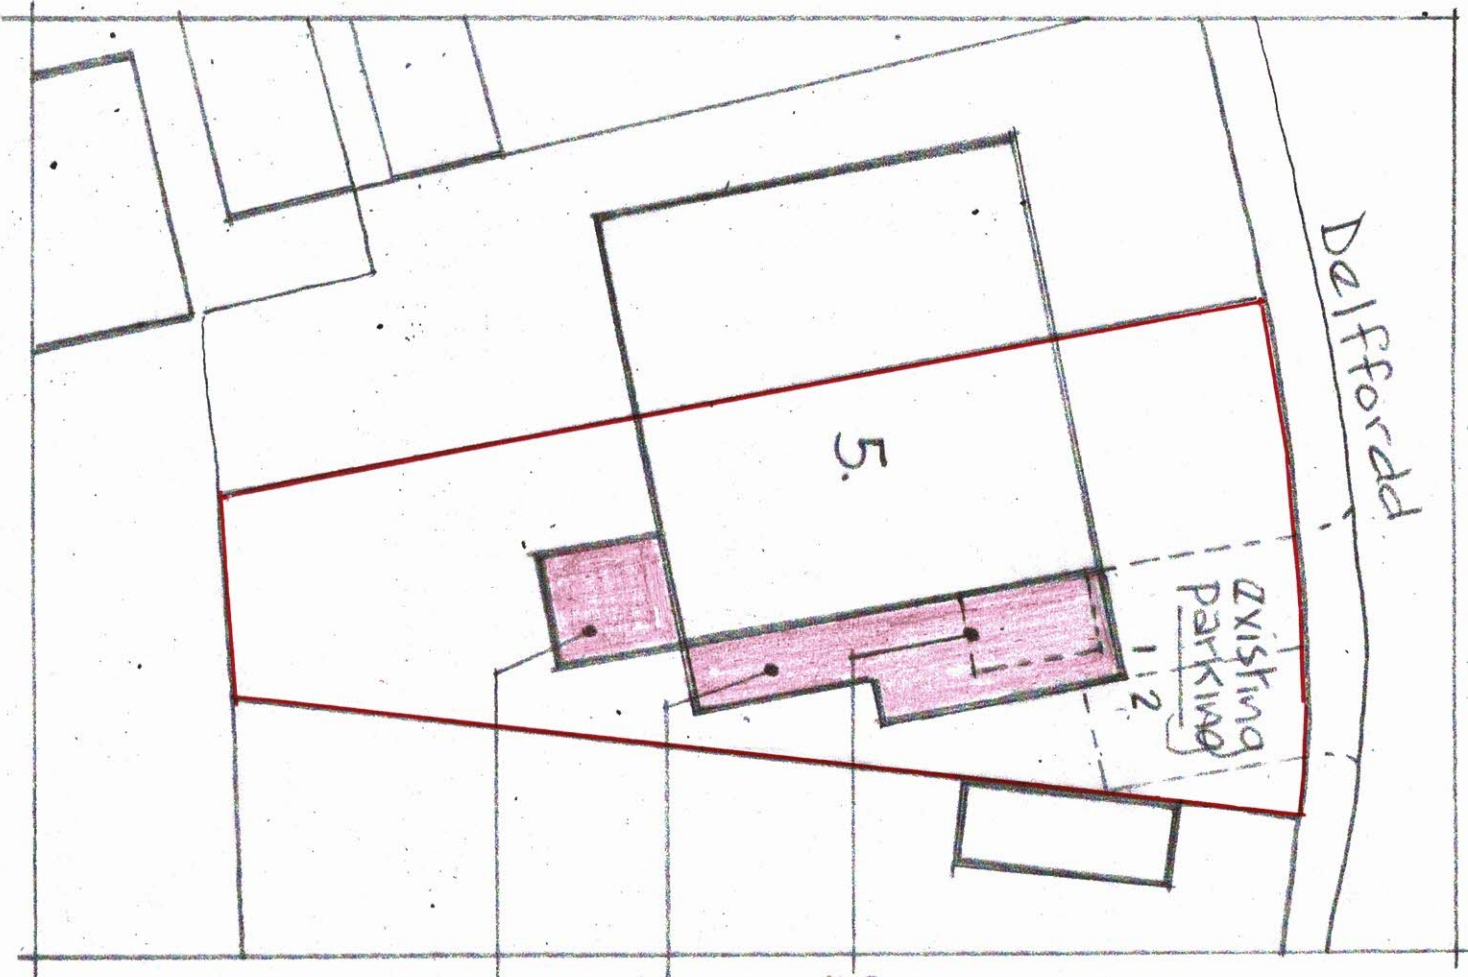

Proposed site
Plan 1=200

- Existing downmains to be retained at same height
- Proposed extended downmains
- existing side flat roof extension removed
- Proposed side extension
- Proposed rear extension
- New 1.8m timber fence to side boundary

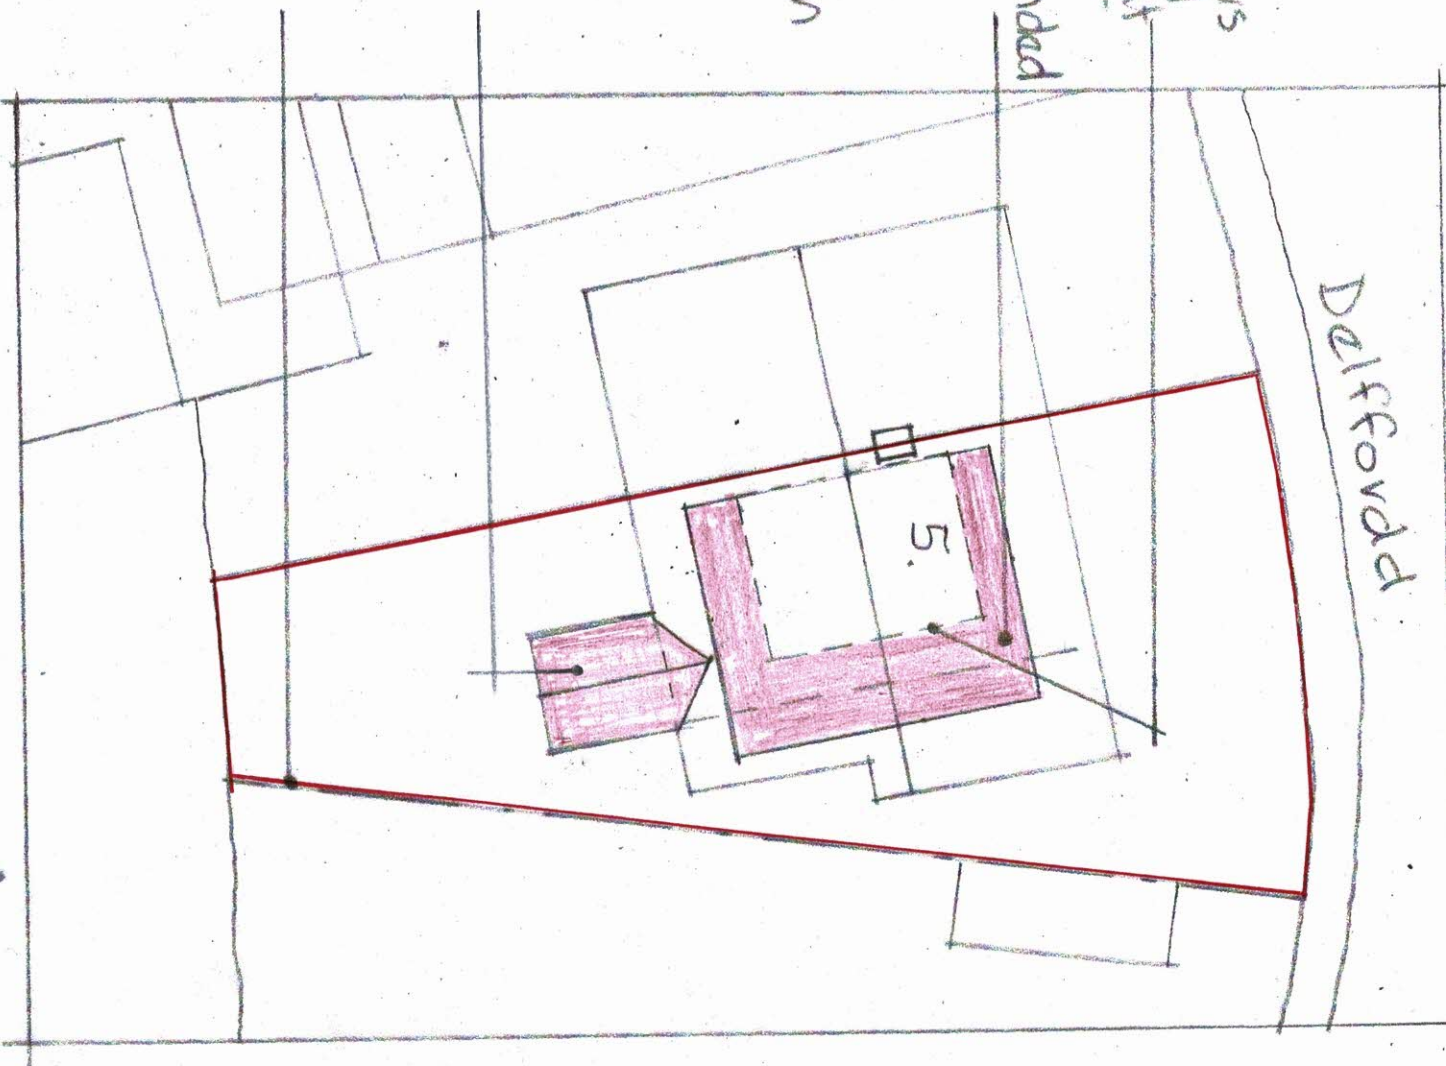

Proposed roof
Plan 1=200