


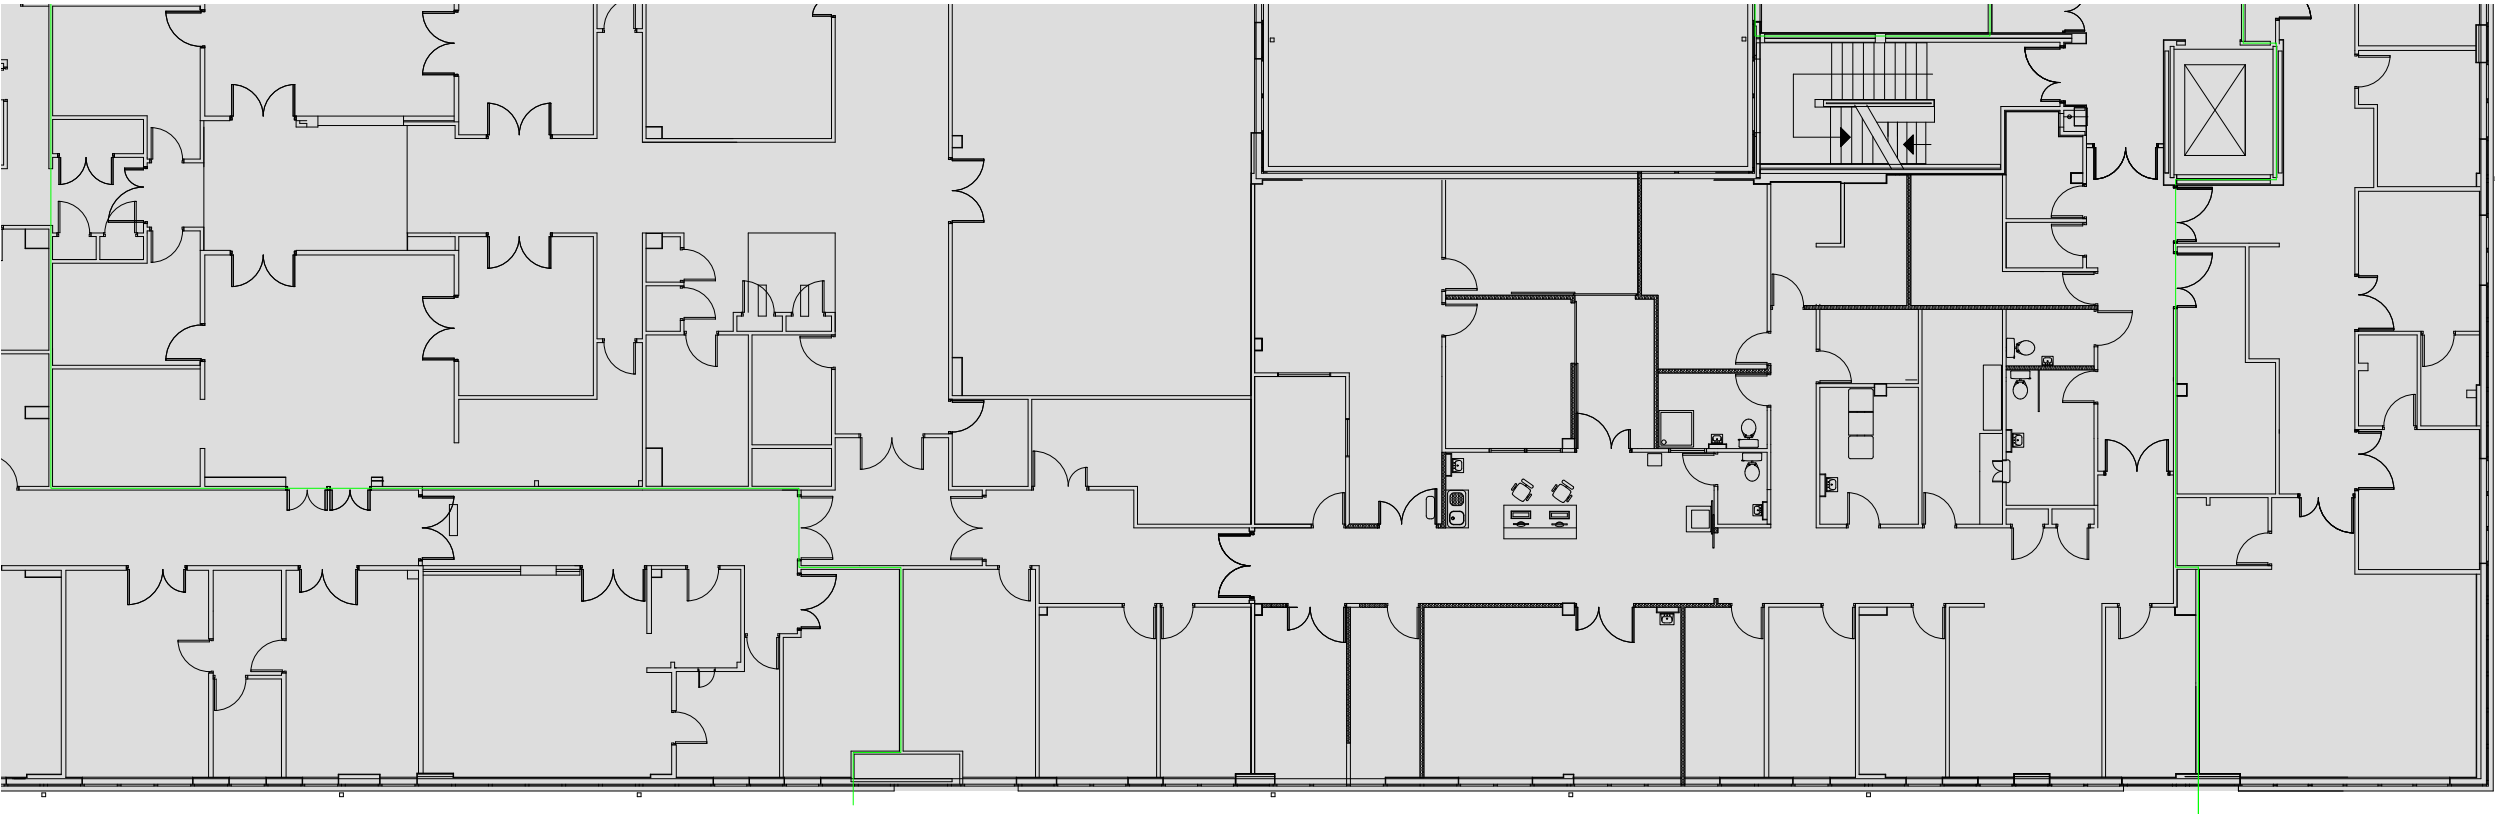

Neath Port Talbot Hospital - New Operating Theatres & Support Facilities

H2201-PL-04.1 First Floor Layout Existing 1:200 @ A3 March 2022 Issued 16/03/22

