


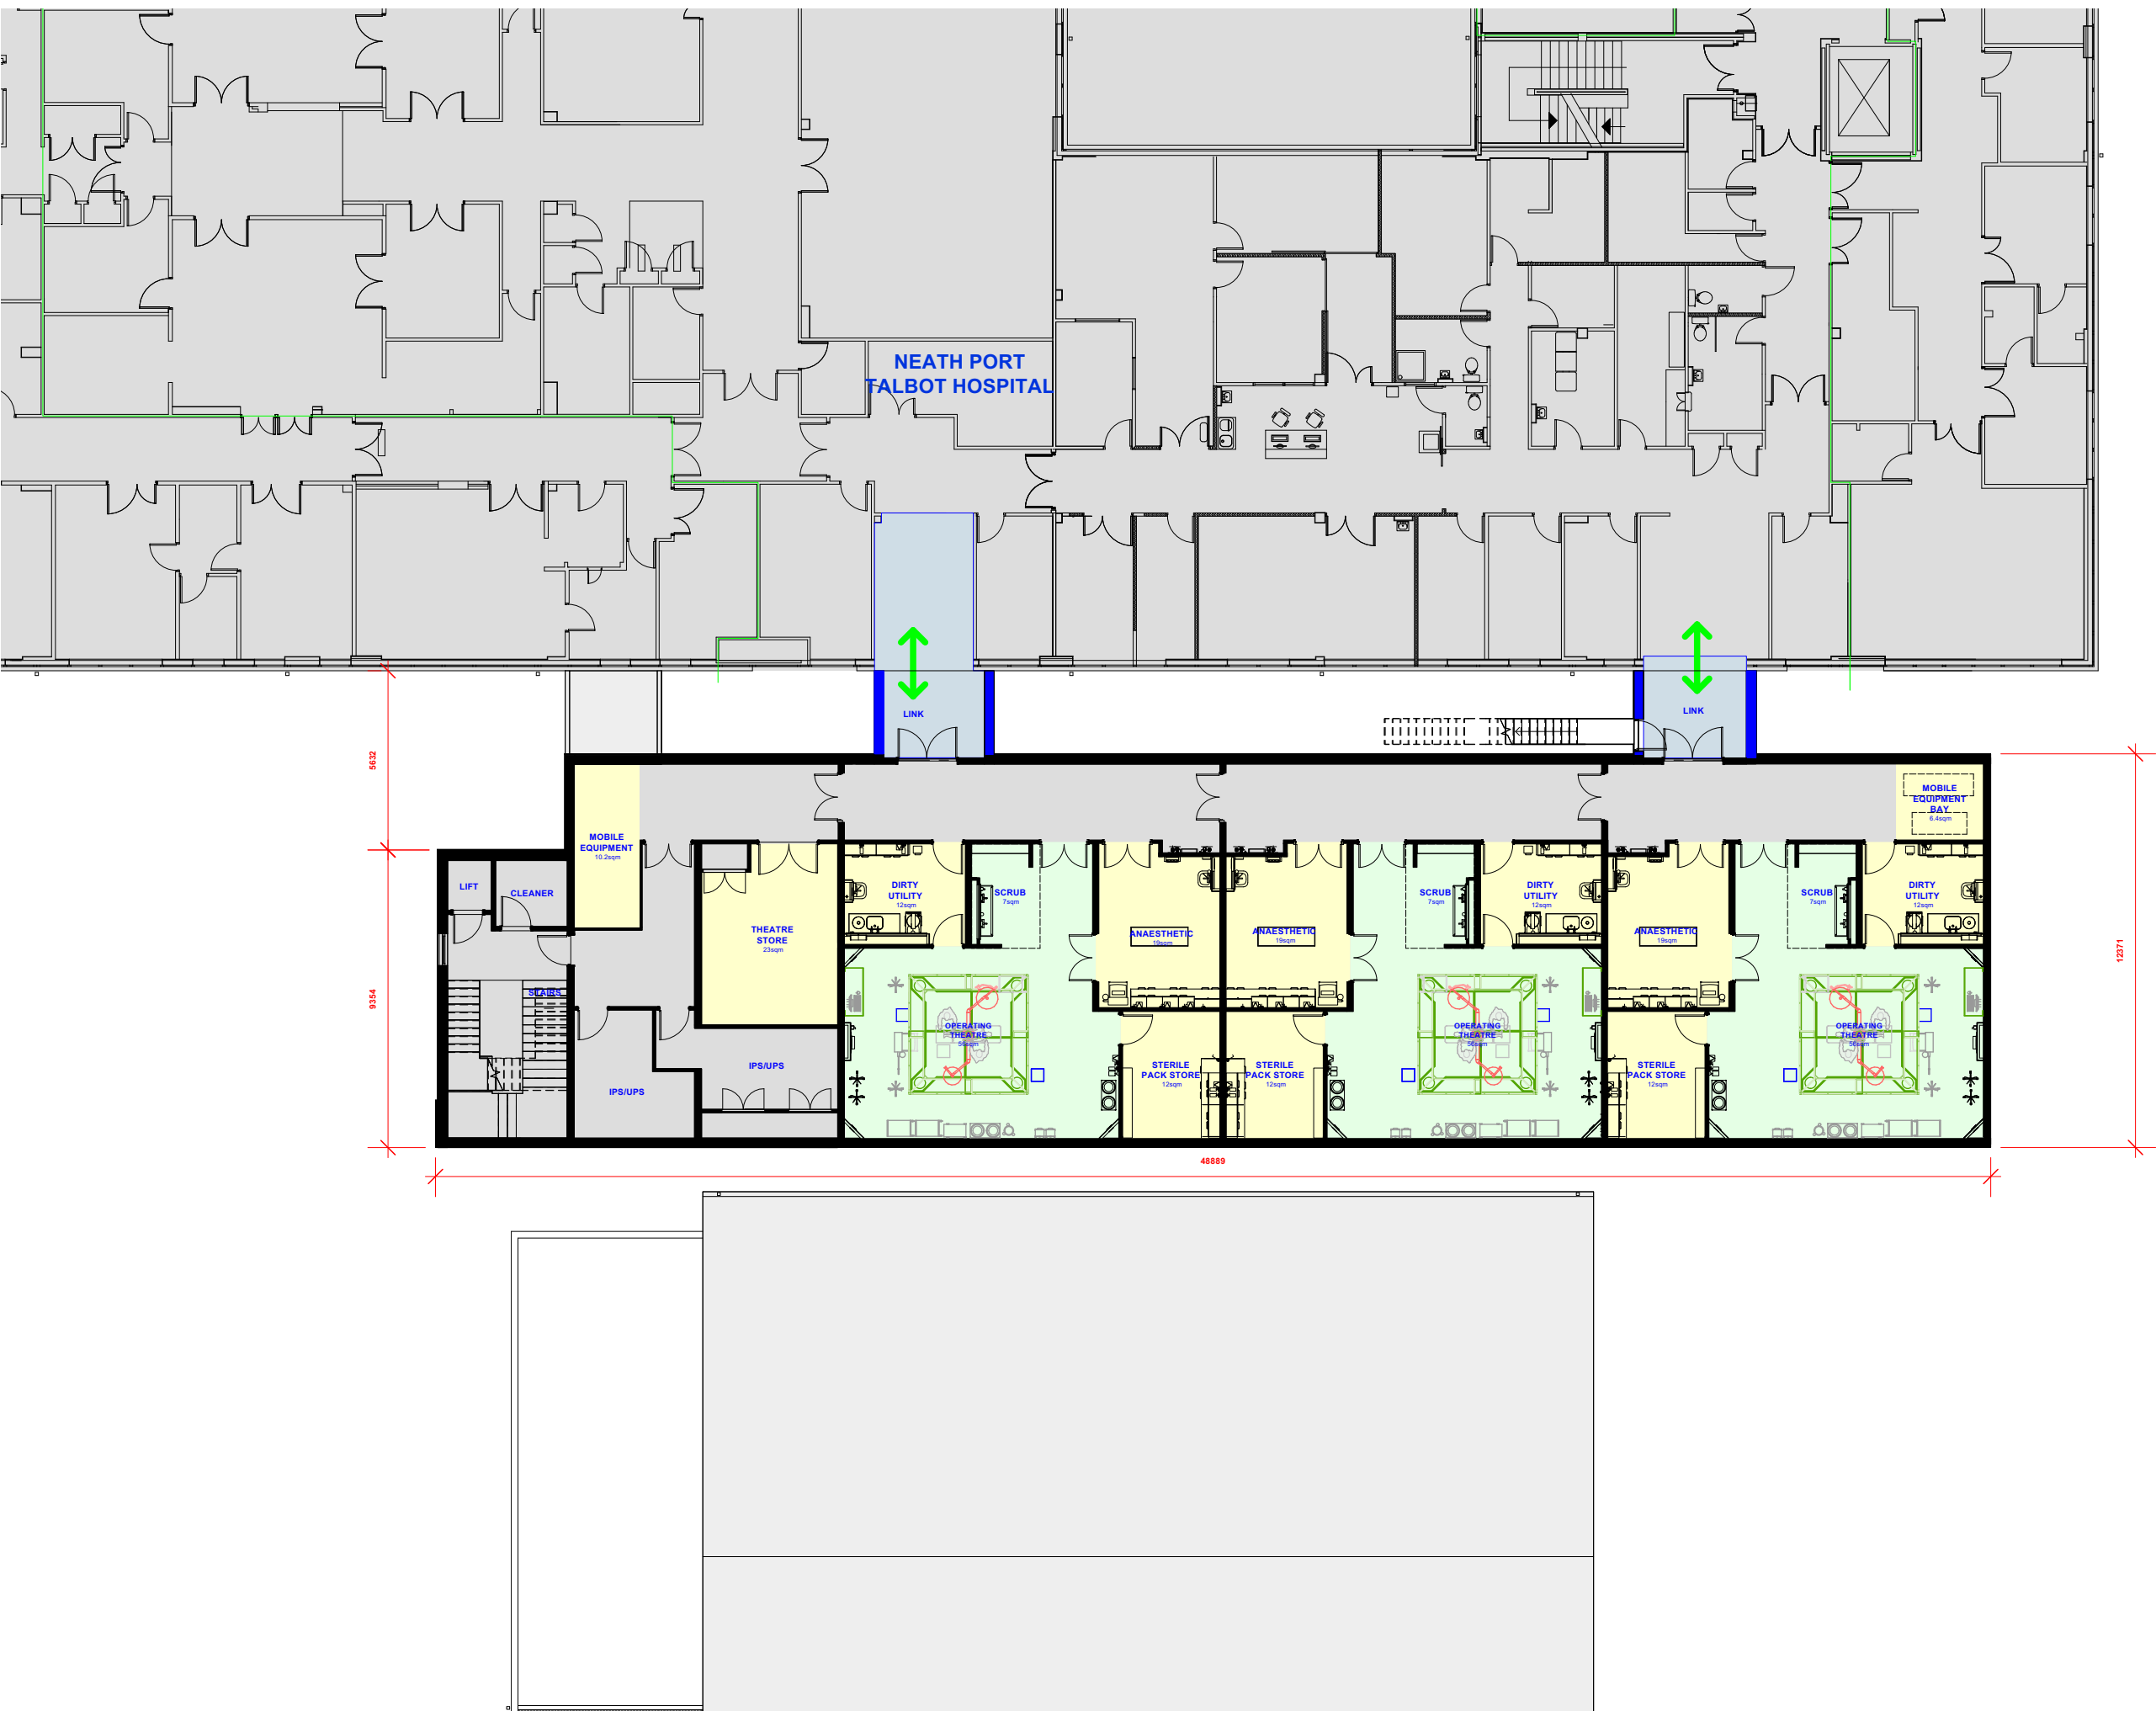

This document and all information herein is confidential and the intellectual property of ModuleCo Ltd. It is disclosed in strict confidence and on terms that it will not be disclosed to any third party, used, sold, loaned, licensed, or reproduced in whole or in any part in any manner or form for manufacturing, tendering or for any other purpose without the written permission of ModuleCo Ltd.
© 2022 ModuleCo Ltd. All rights reserved

Neath Port Talbot Hospital - New Operating Theatres & Support Facilities

H2201-PL-04.2A First Floor Layout Proposed 1:200 @ A3 March 2022 Issued 06/05/22

