



 

Neath Port Talbot Hospital - New Operating Theatres & Support Facilities

H2201-PL-05.1 Second Floor Layout Existing 1:200 @ A3 March 2022 Issued 16/03/22

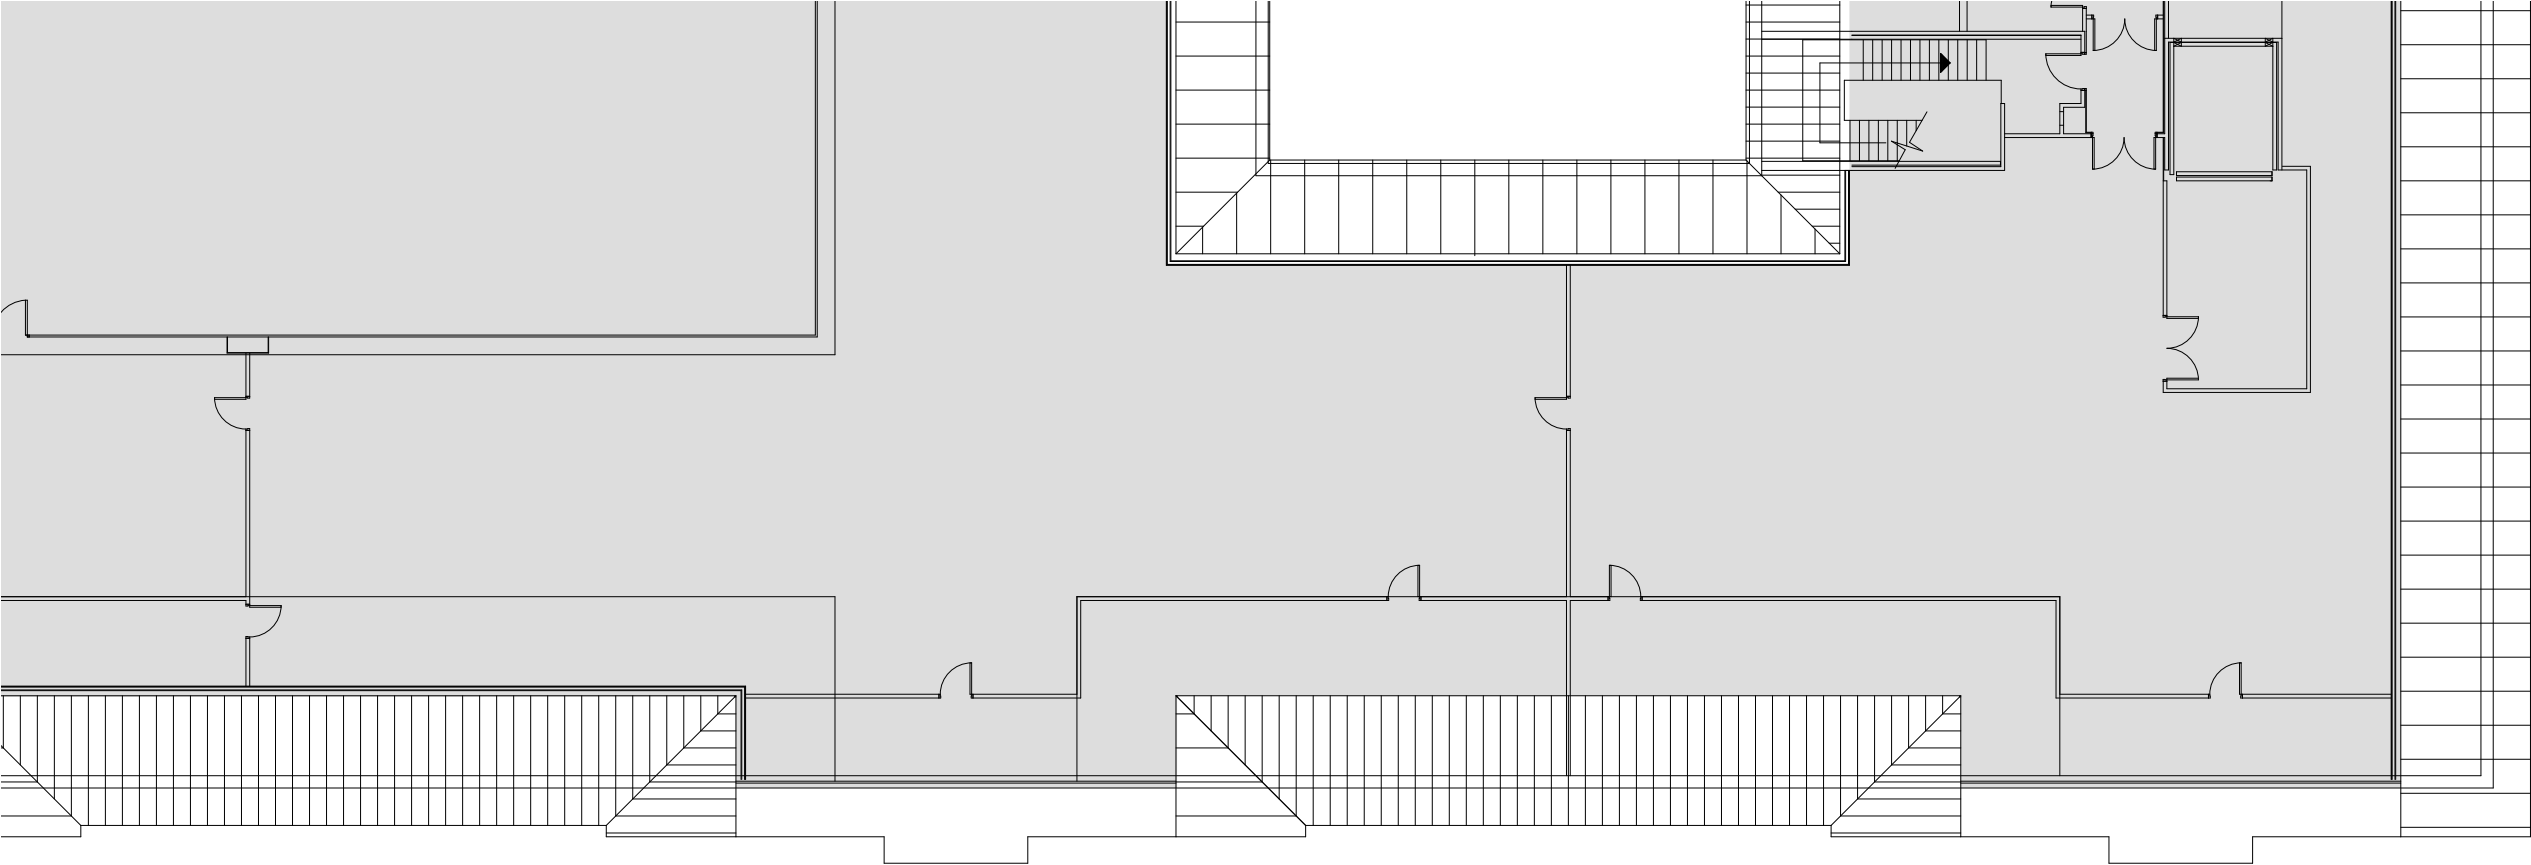

0m 5m 10m

