



 

Neath Port Talbot Hospital - New Operating Theatres & Support Facilities

H2201-PL-06.1 Roof Layout Existing 1:200 @ A3 May 2022 Issued 12/05/22

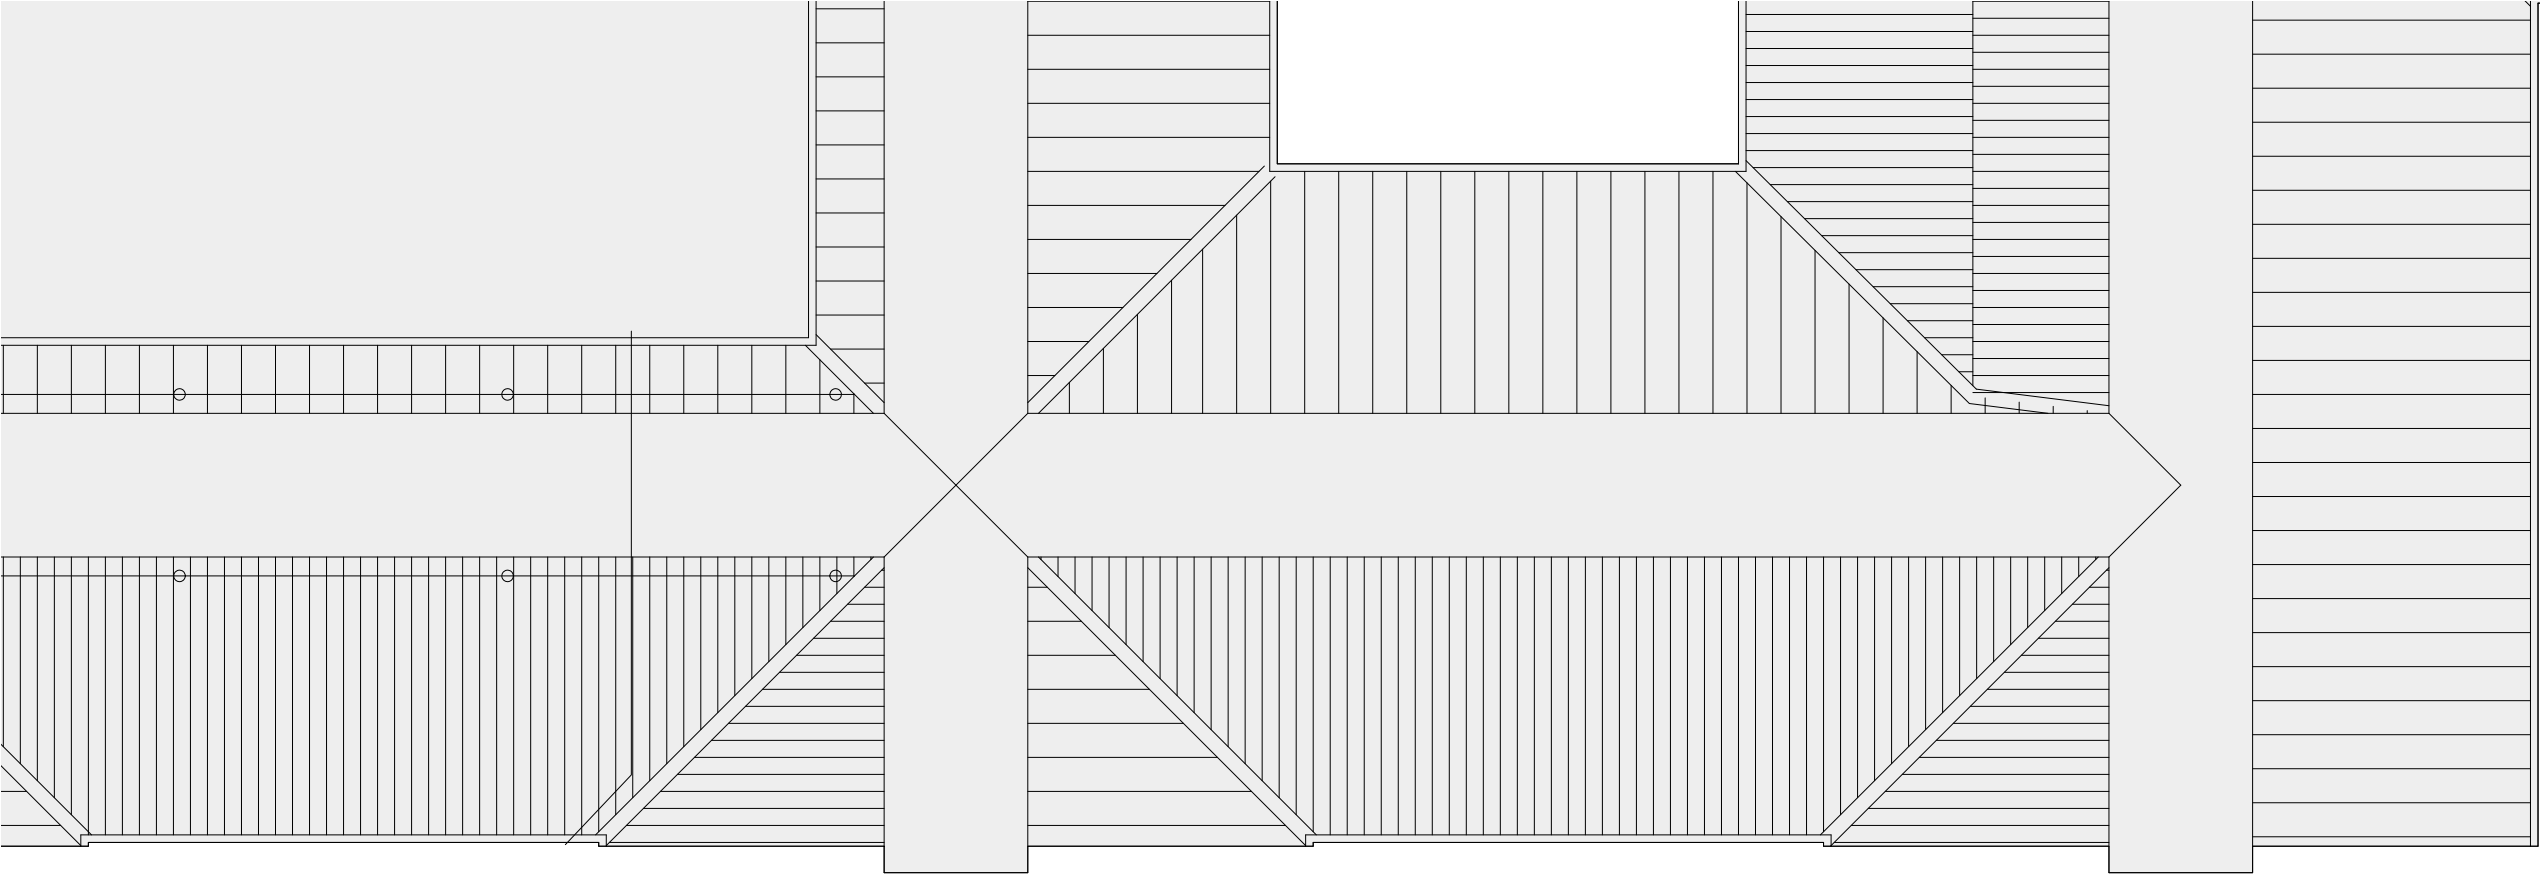