



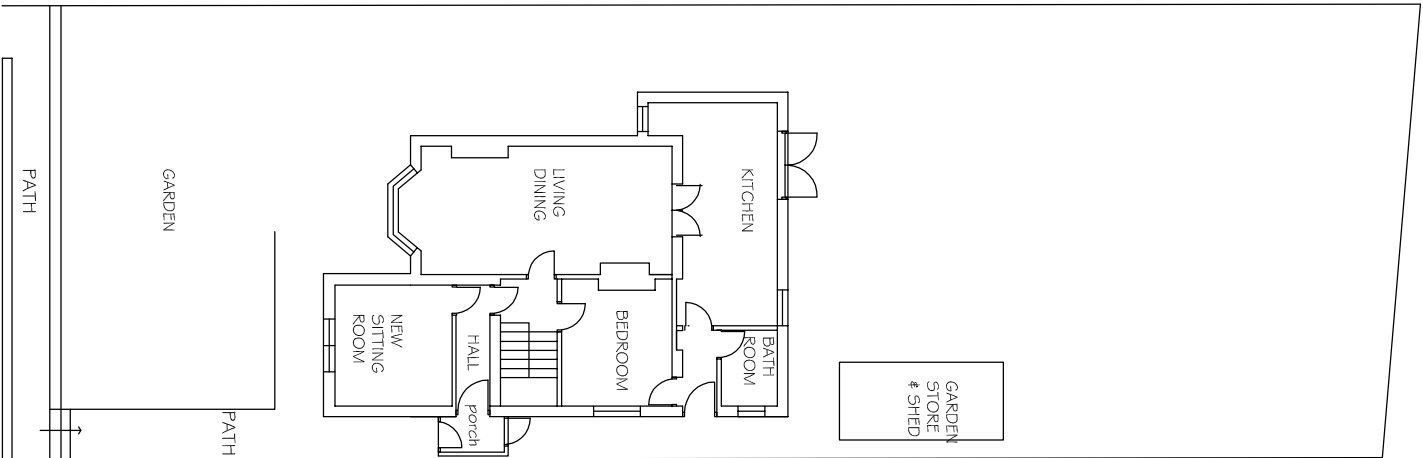

PROPOSED SITE LAYOUT PLAN

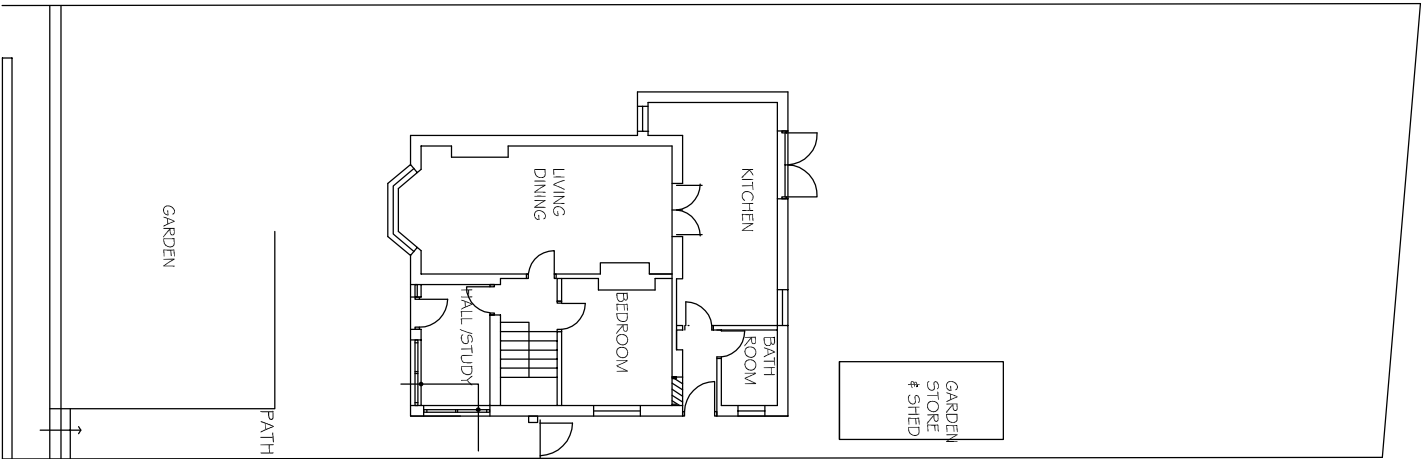

EXISTING SITE LAYOUT PLAN

PLANNING APPLICATION
SITE LAYOUT

PROPOSED NEW EXTENSION
247 SWANSEA ROAD TREBANOS
FOR MR. D. WALSH
MAY . 2022 Scale 1:200 at A3 dwg PL .247.3