


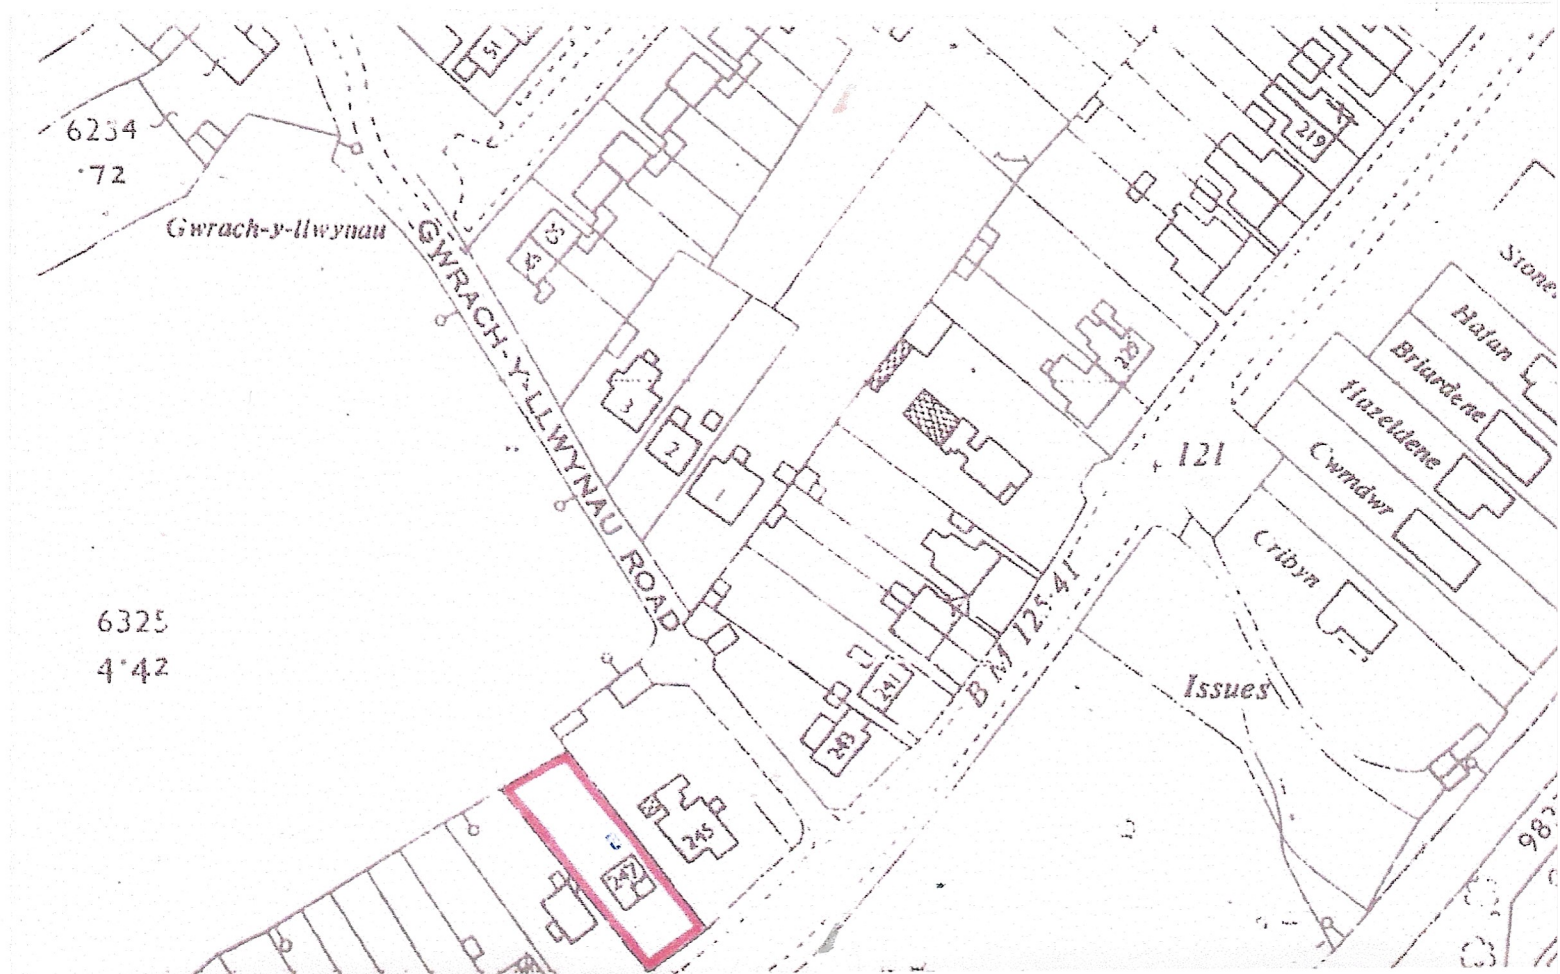

site location plan 1:1250

PROPOSED NEW EXTENSION
247 SWANSEA ROAD TREBANOS
FOR MR. D. WALSH
MAY. 2022 Scale 1:1250 at A4 drwg PL .247.4