



EXISTING SECTION A-A

EXISTING ELEVATION FROM GRAIG Y TEWGOED

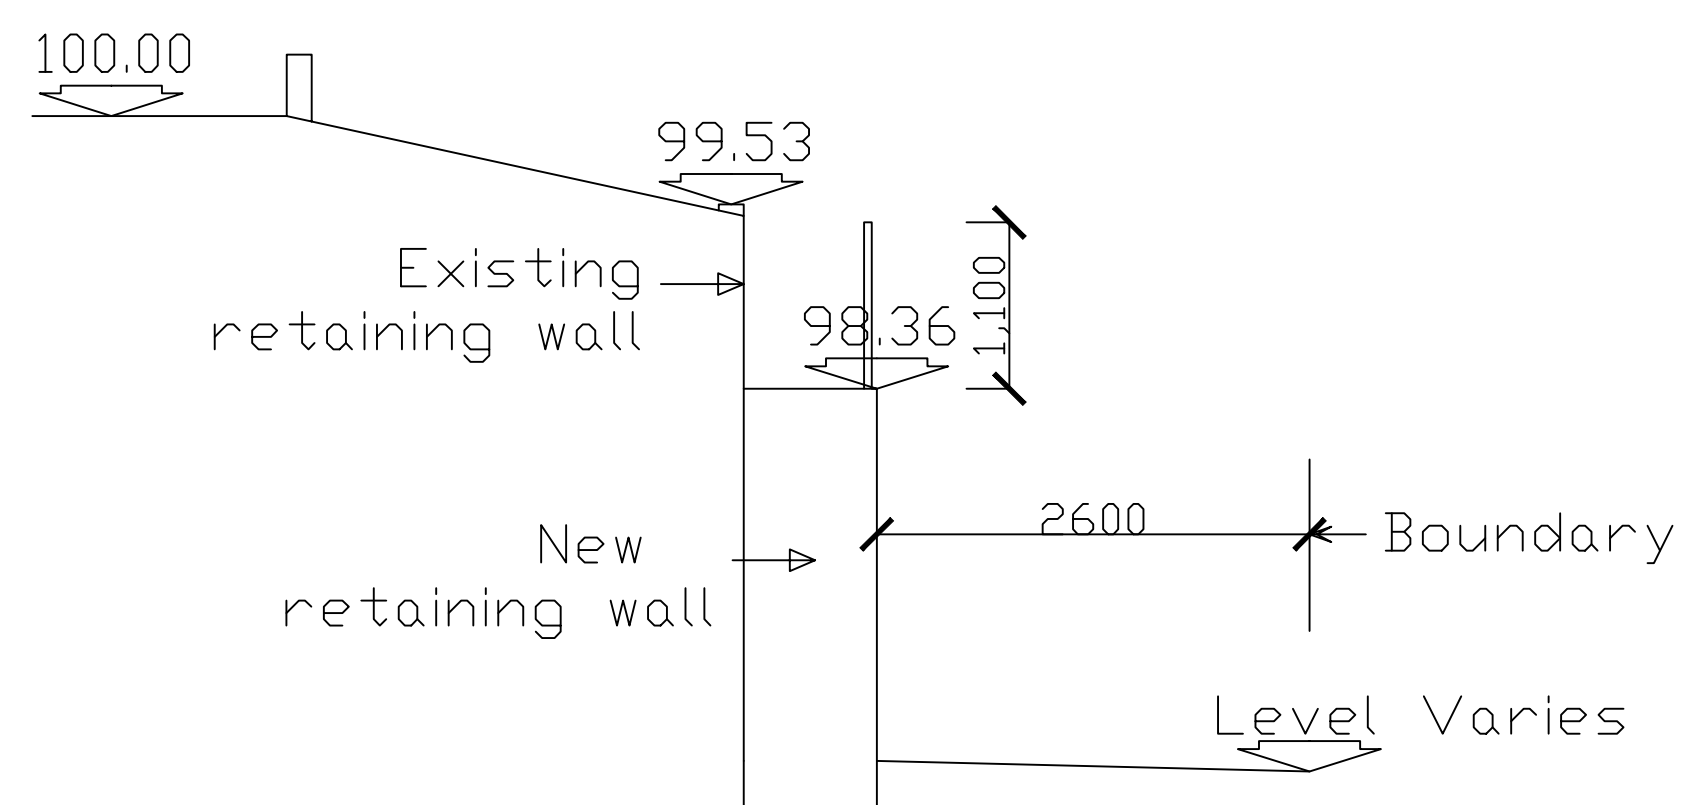

PROPOSED SECTION A-A

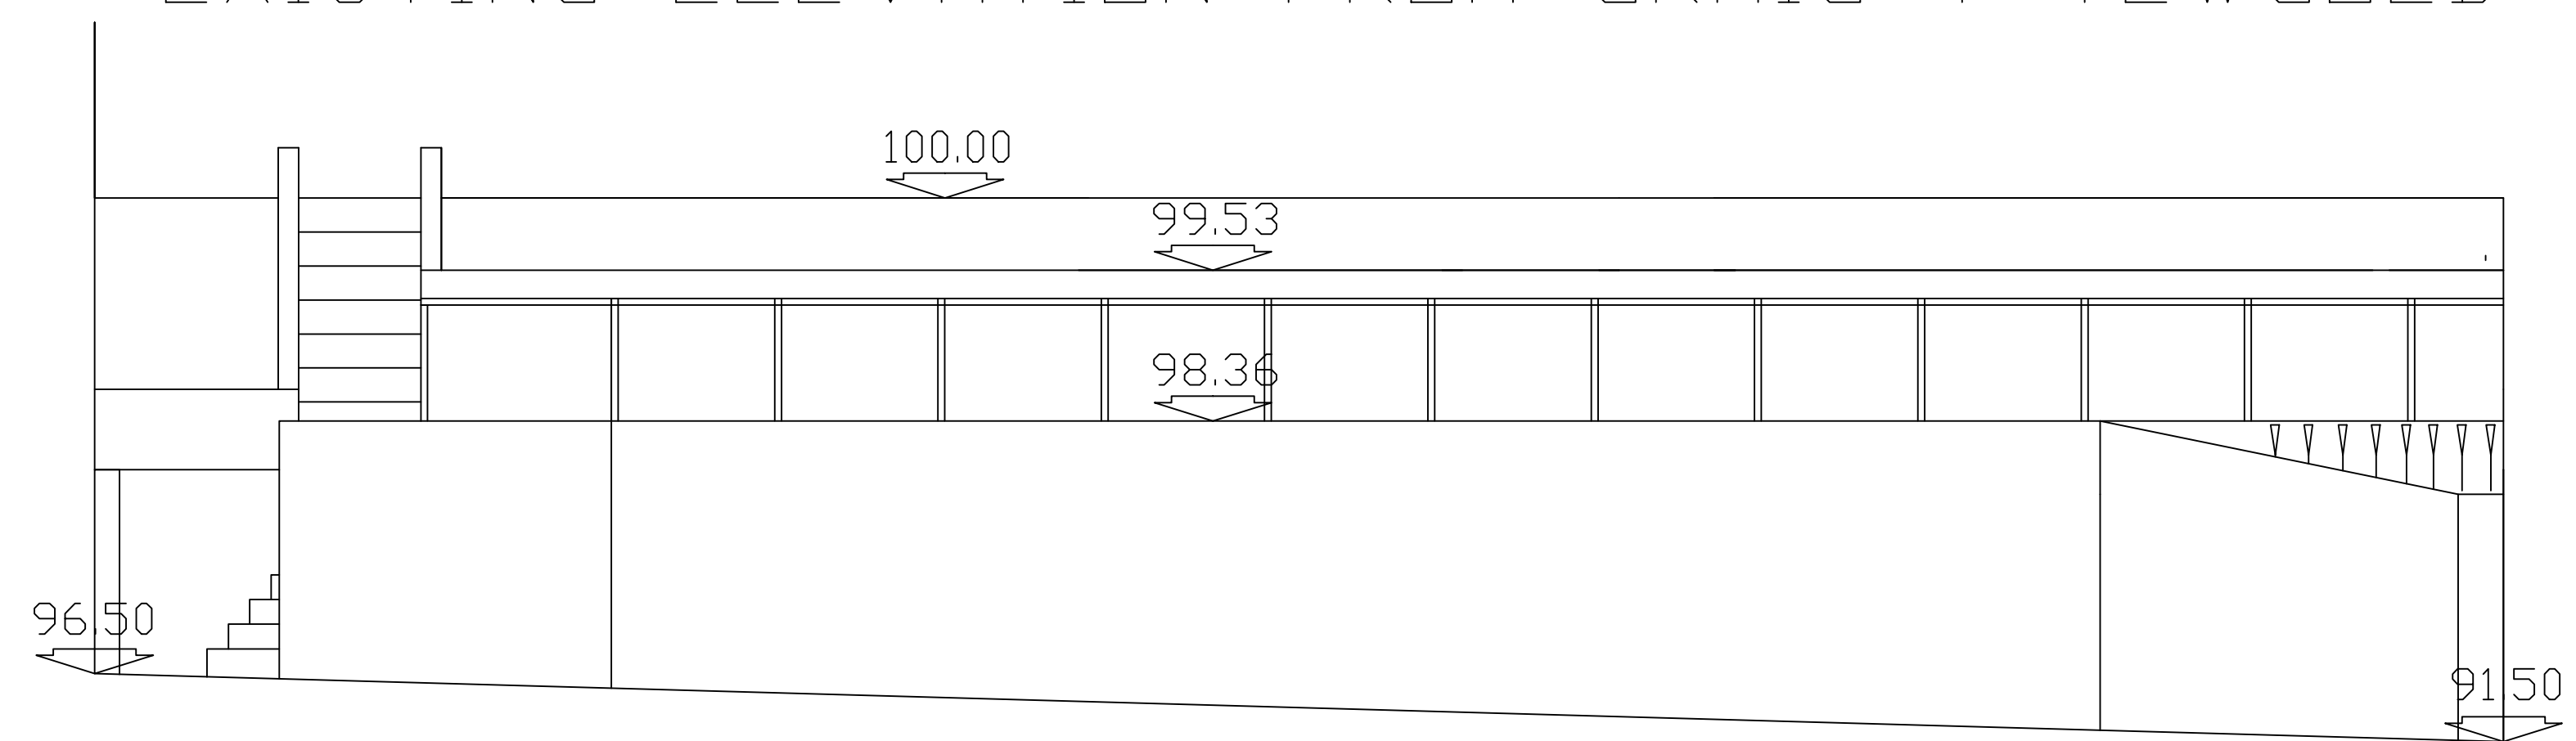

PROPOSED ELEVATION FROM GRAIG Y TEWGOED

General Notes

No.	Revision/Issue	Date

Firm Name and Address

Project Name and Address

EXISTING & PROPOSED
SECTIONS & ELEVATIONS
HAUL Y BRYN
GRAIG Y TEWGOED

Project

RHYS

Date

9-5-22

Scale

1:50

Sheet

B-05