


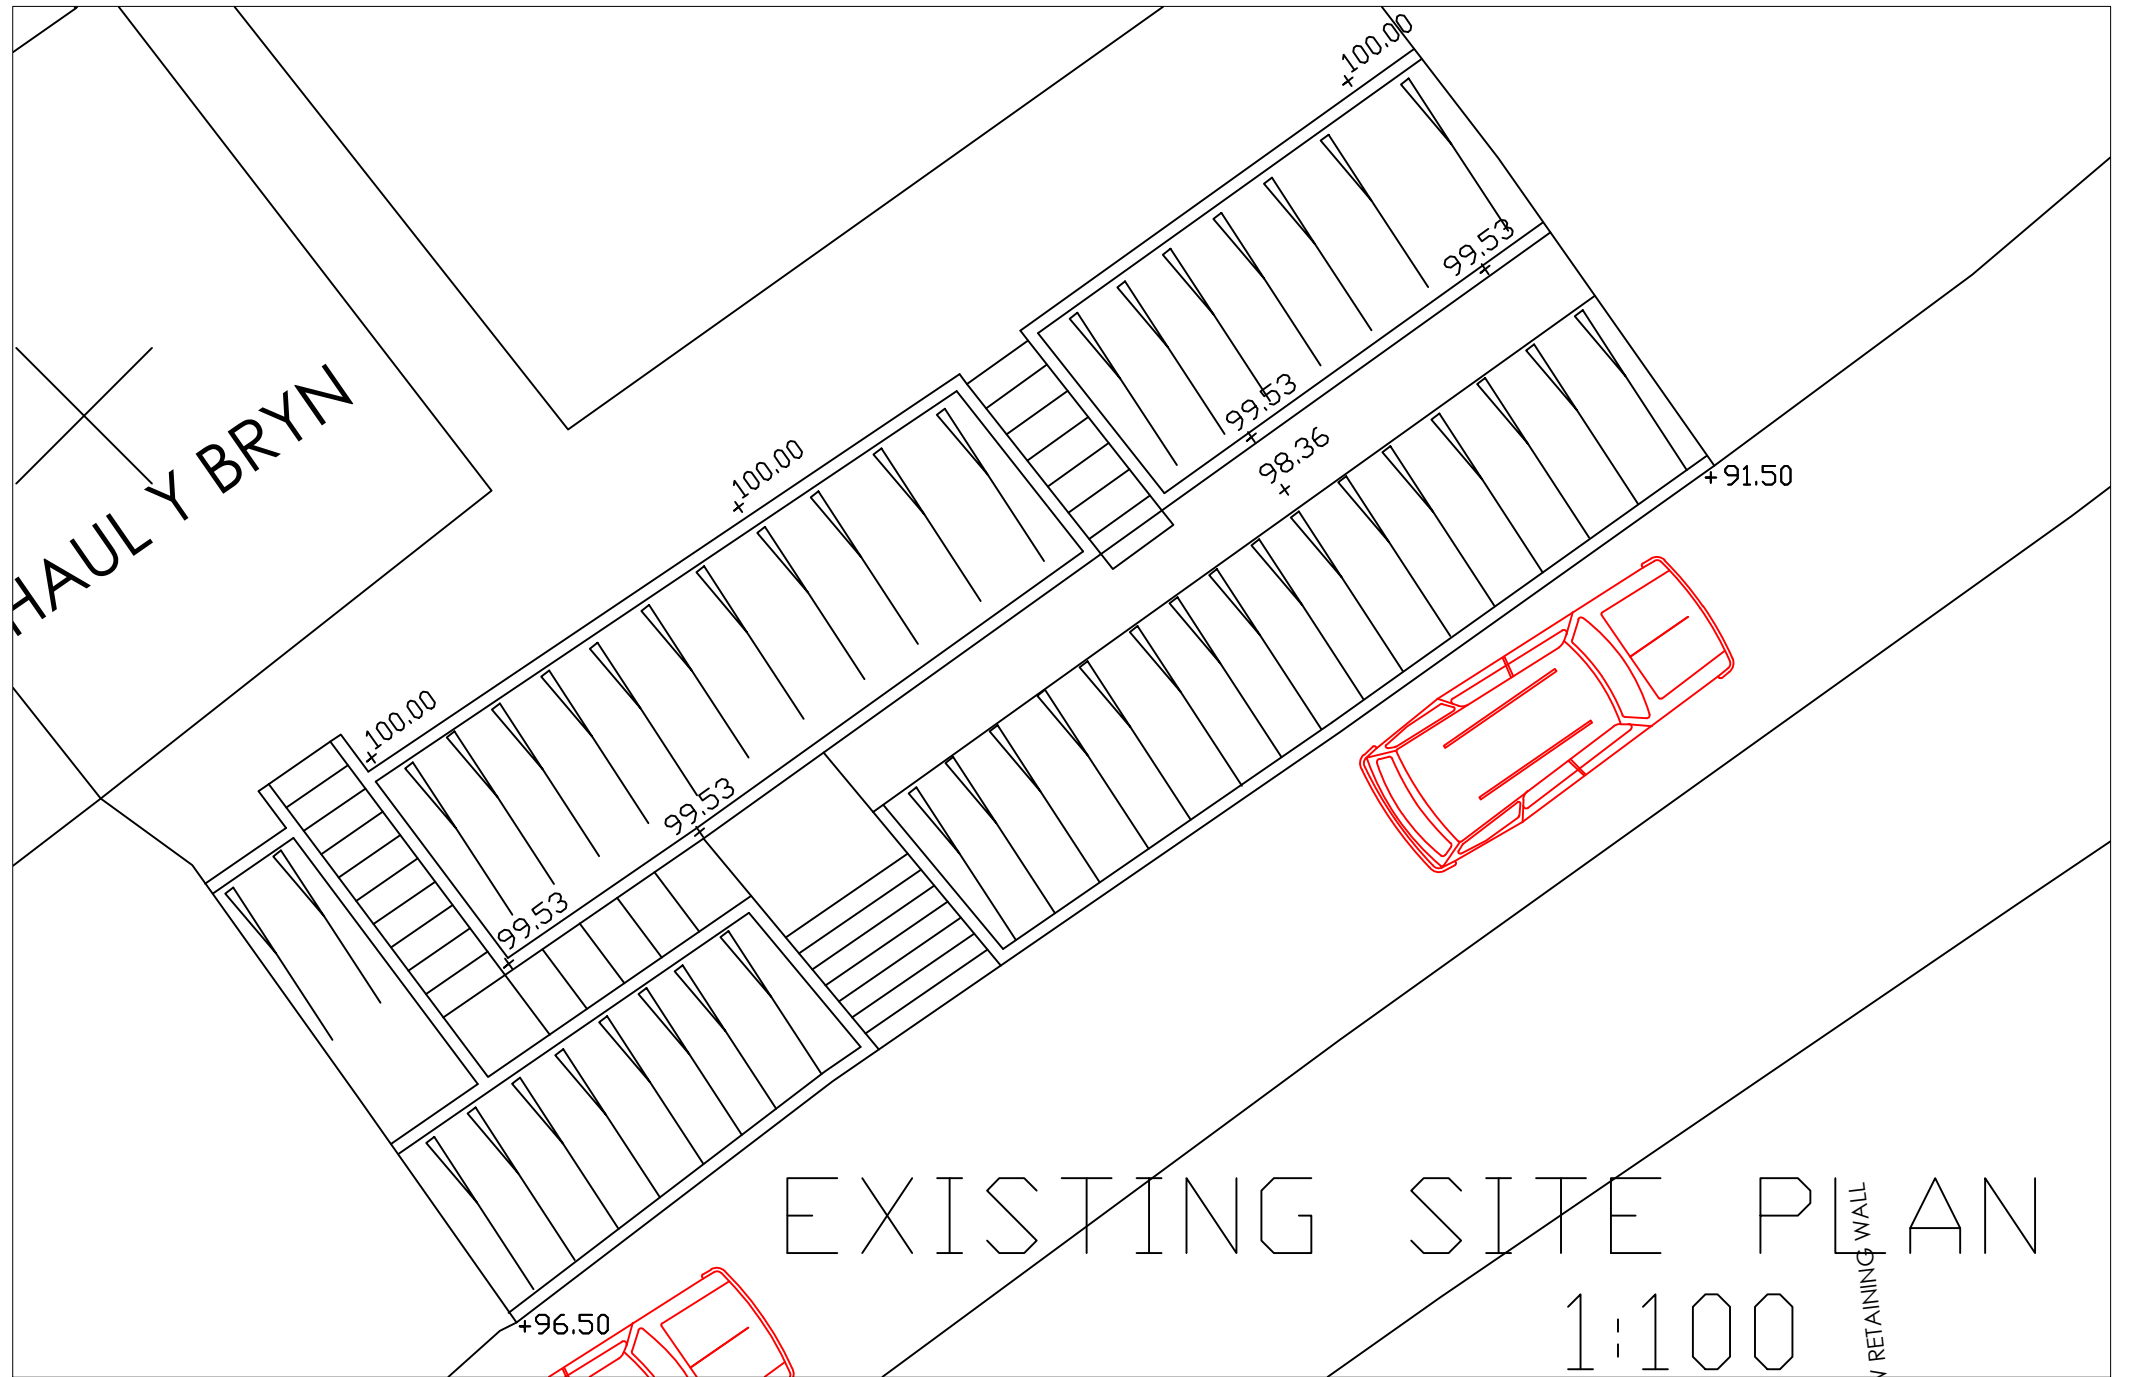

HAUL Y BRYN

EXISTING SITE PLAN

1:100

RETAINING WALL