



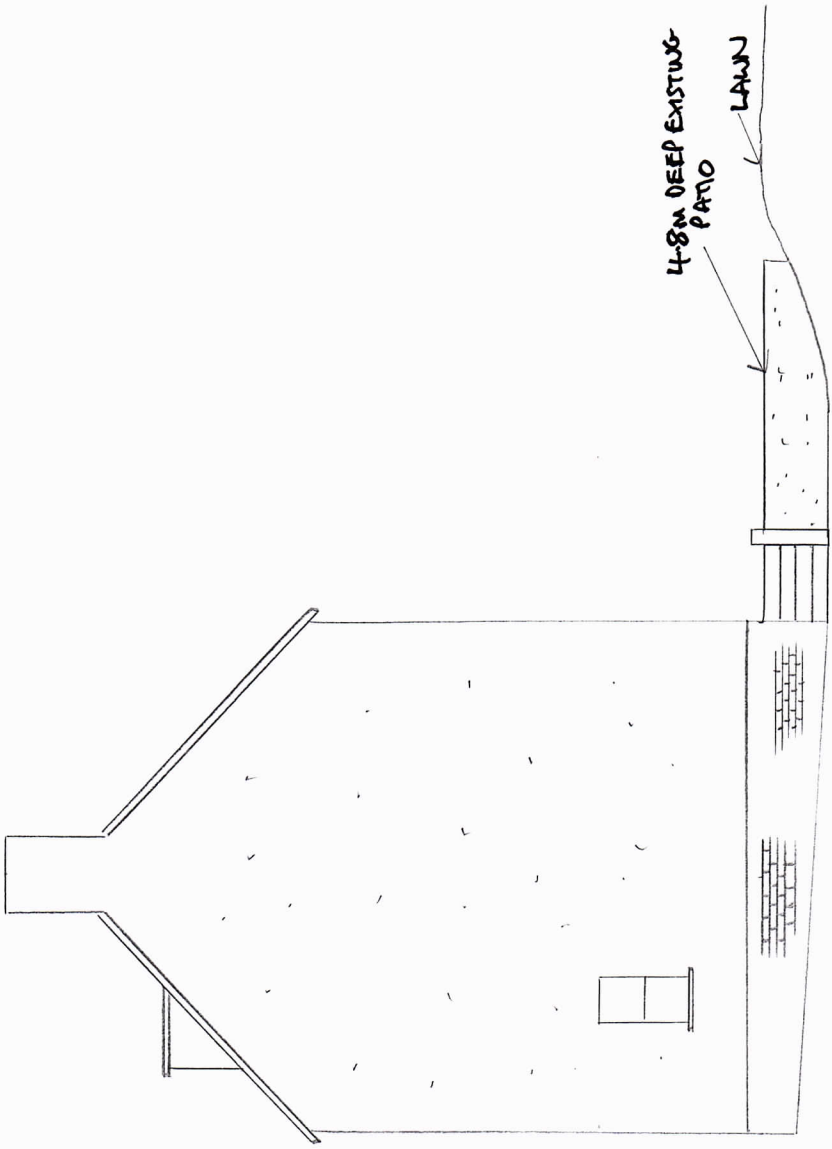

RIGHT HAND SIDE


ELEVATION EXISTING

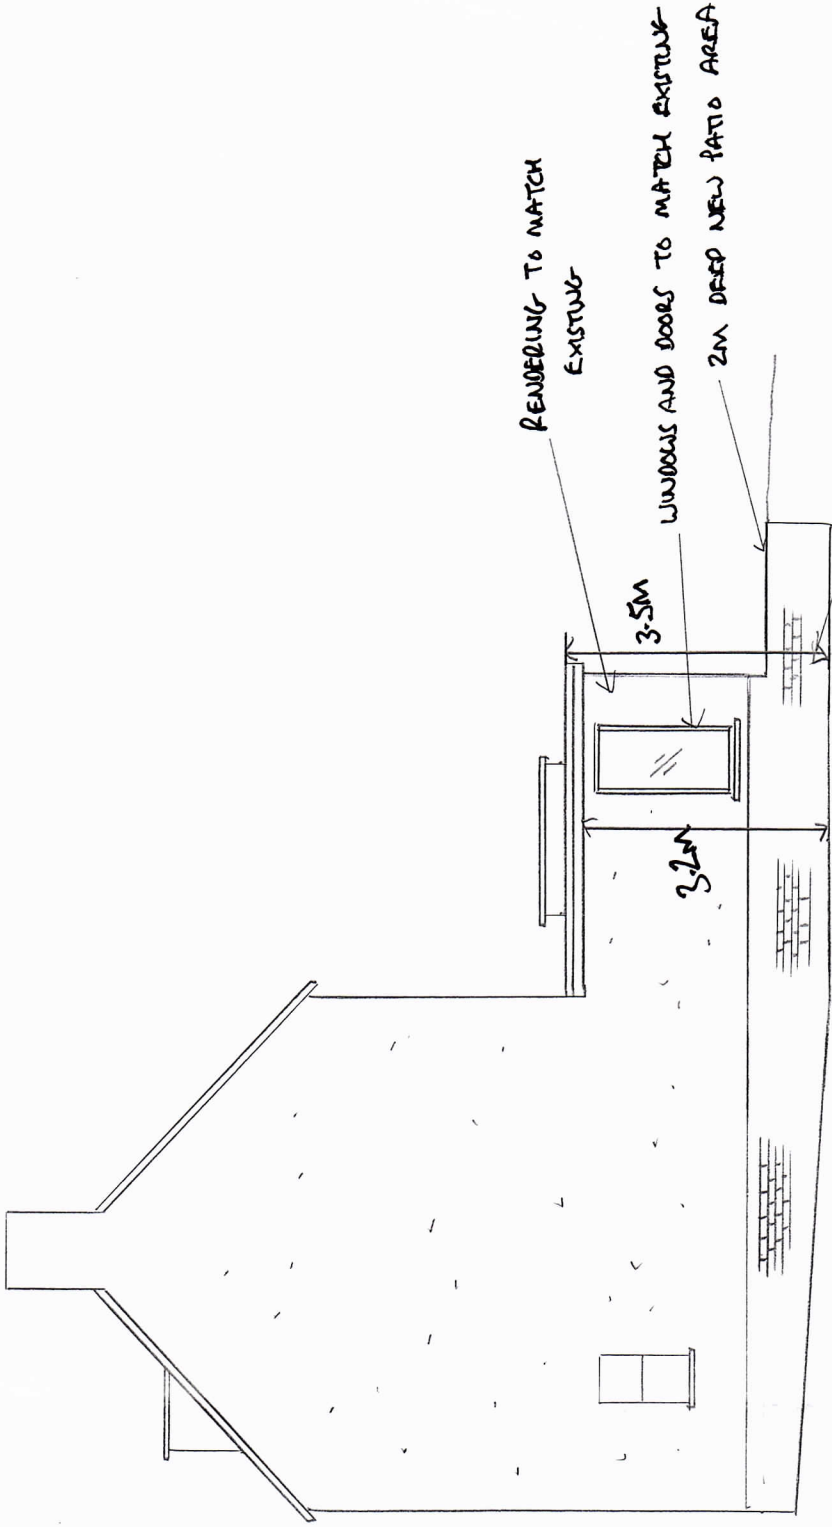

RIGHT HAND SIDE


ELEVATION PROPOSED

SCALE 1:100

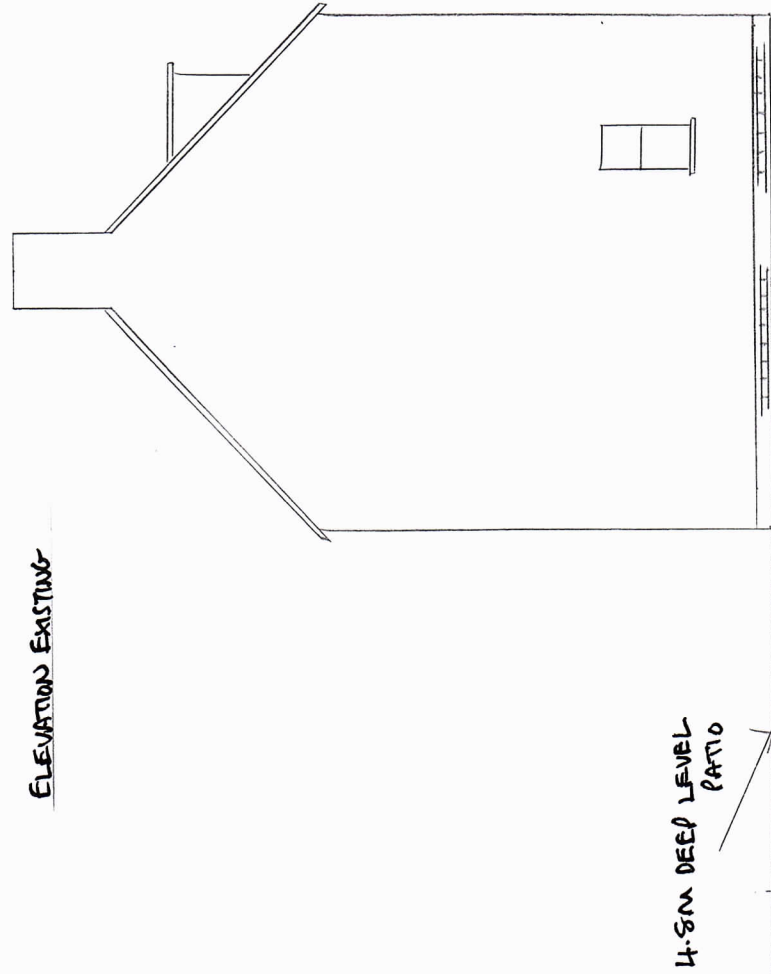

LEFT HAND SIDE

ELEVATION EXISTING

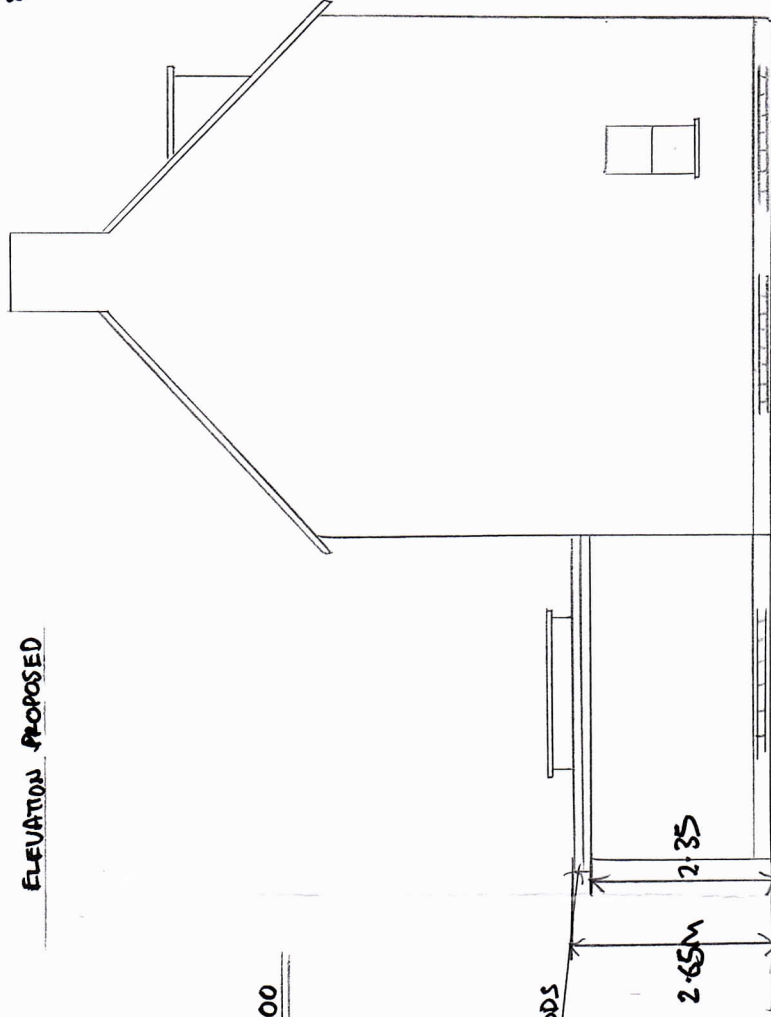

LEFT HAND SIDE

ELEVATION PROPOSED