


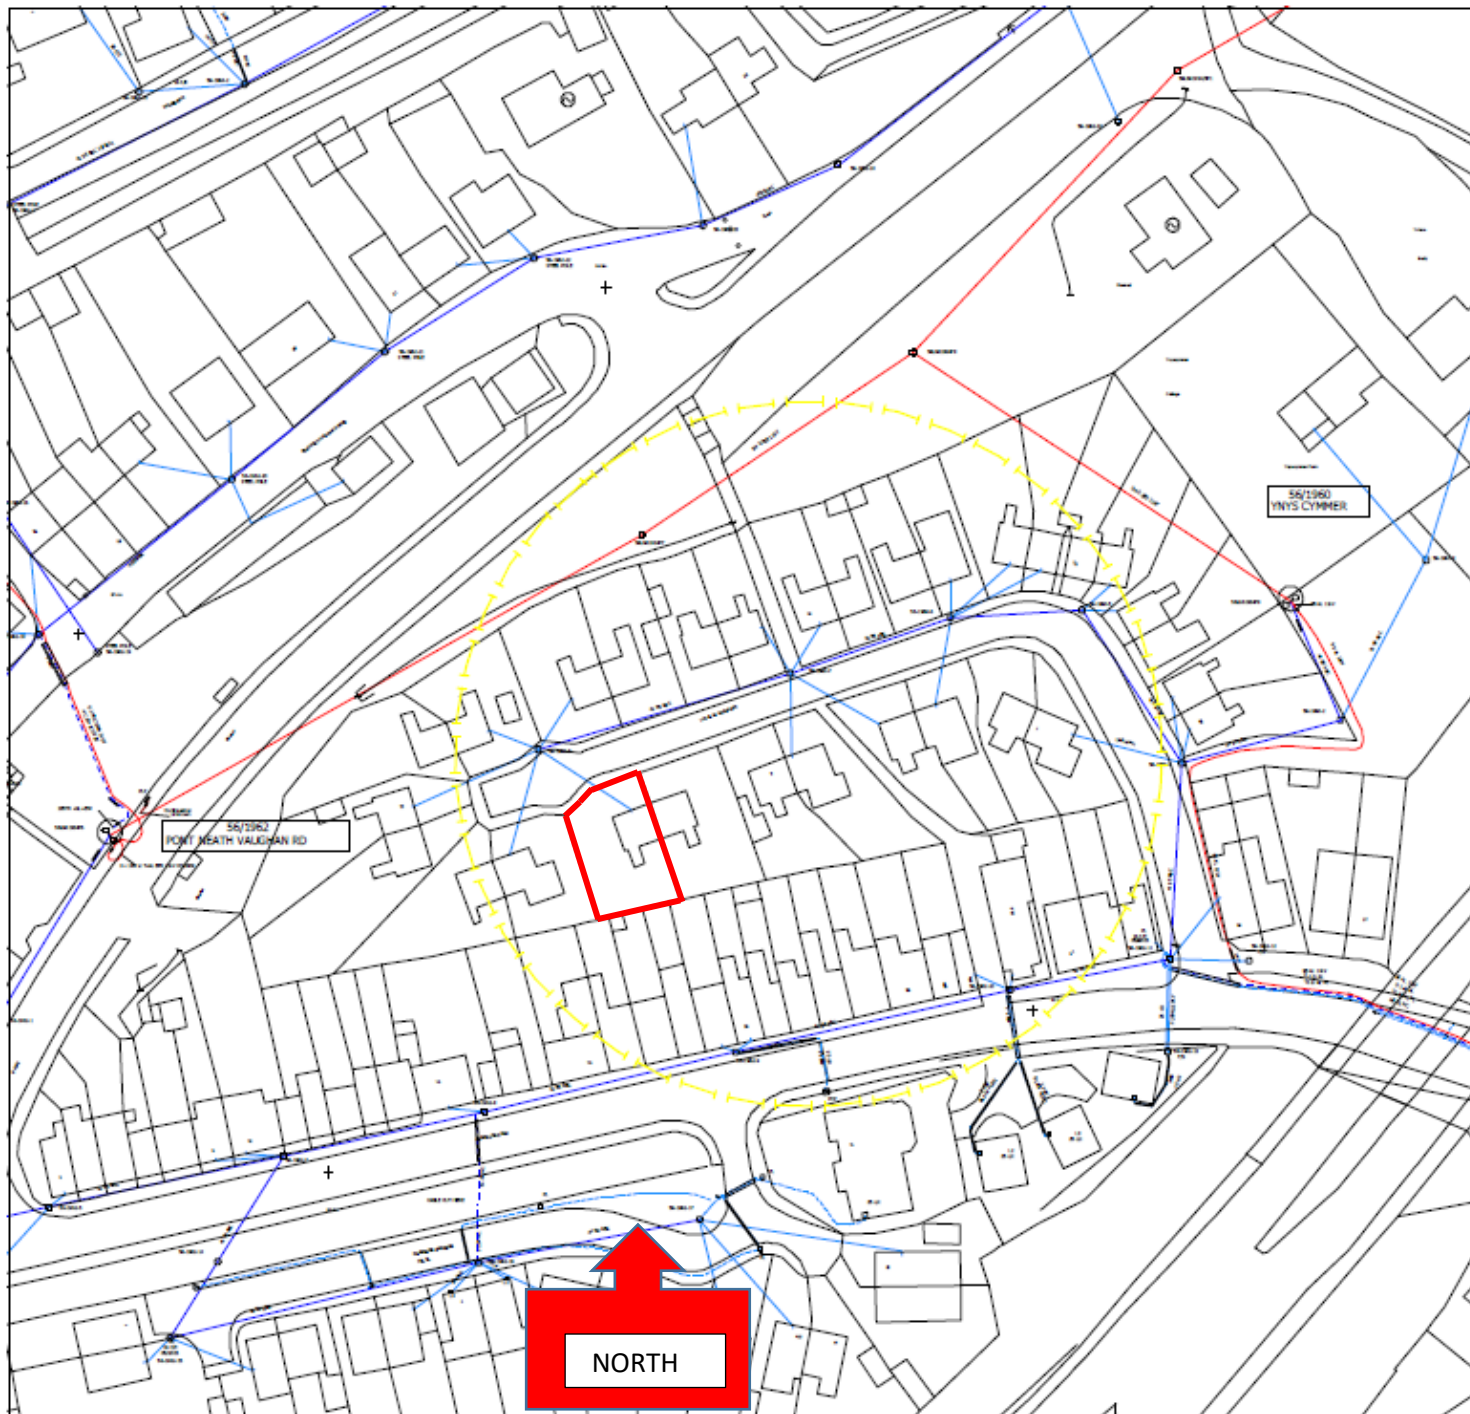

Location plan for.....

8, Ynyslas, Glyneath, Neath, Port Talbot, SA11 5LB

Scale – 1:1250

Paper – A4