


All Dimensions are to
be site checked

Vaulted Ceiling
Typical Section

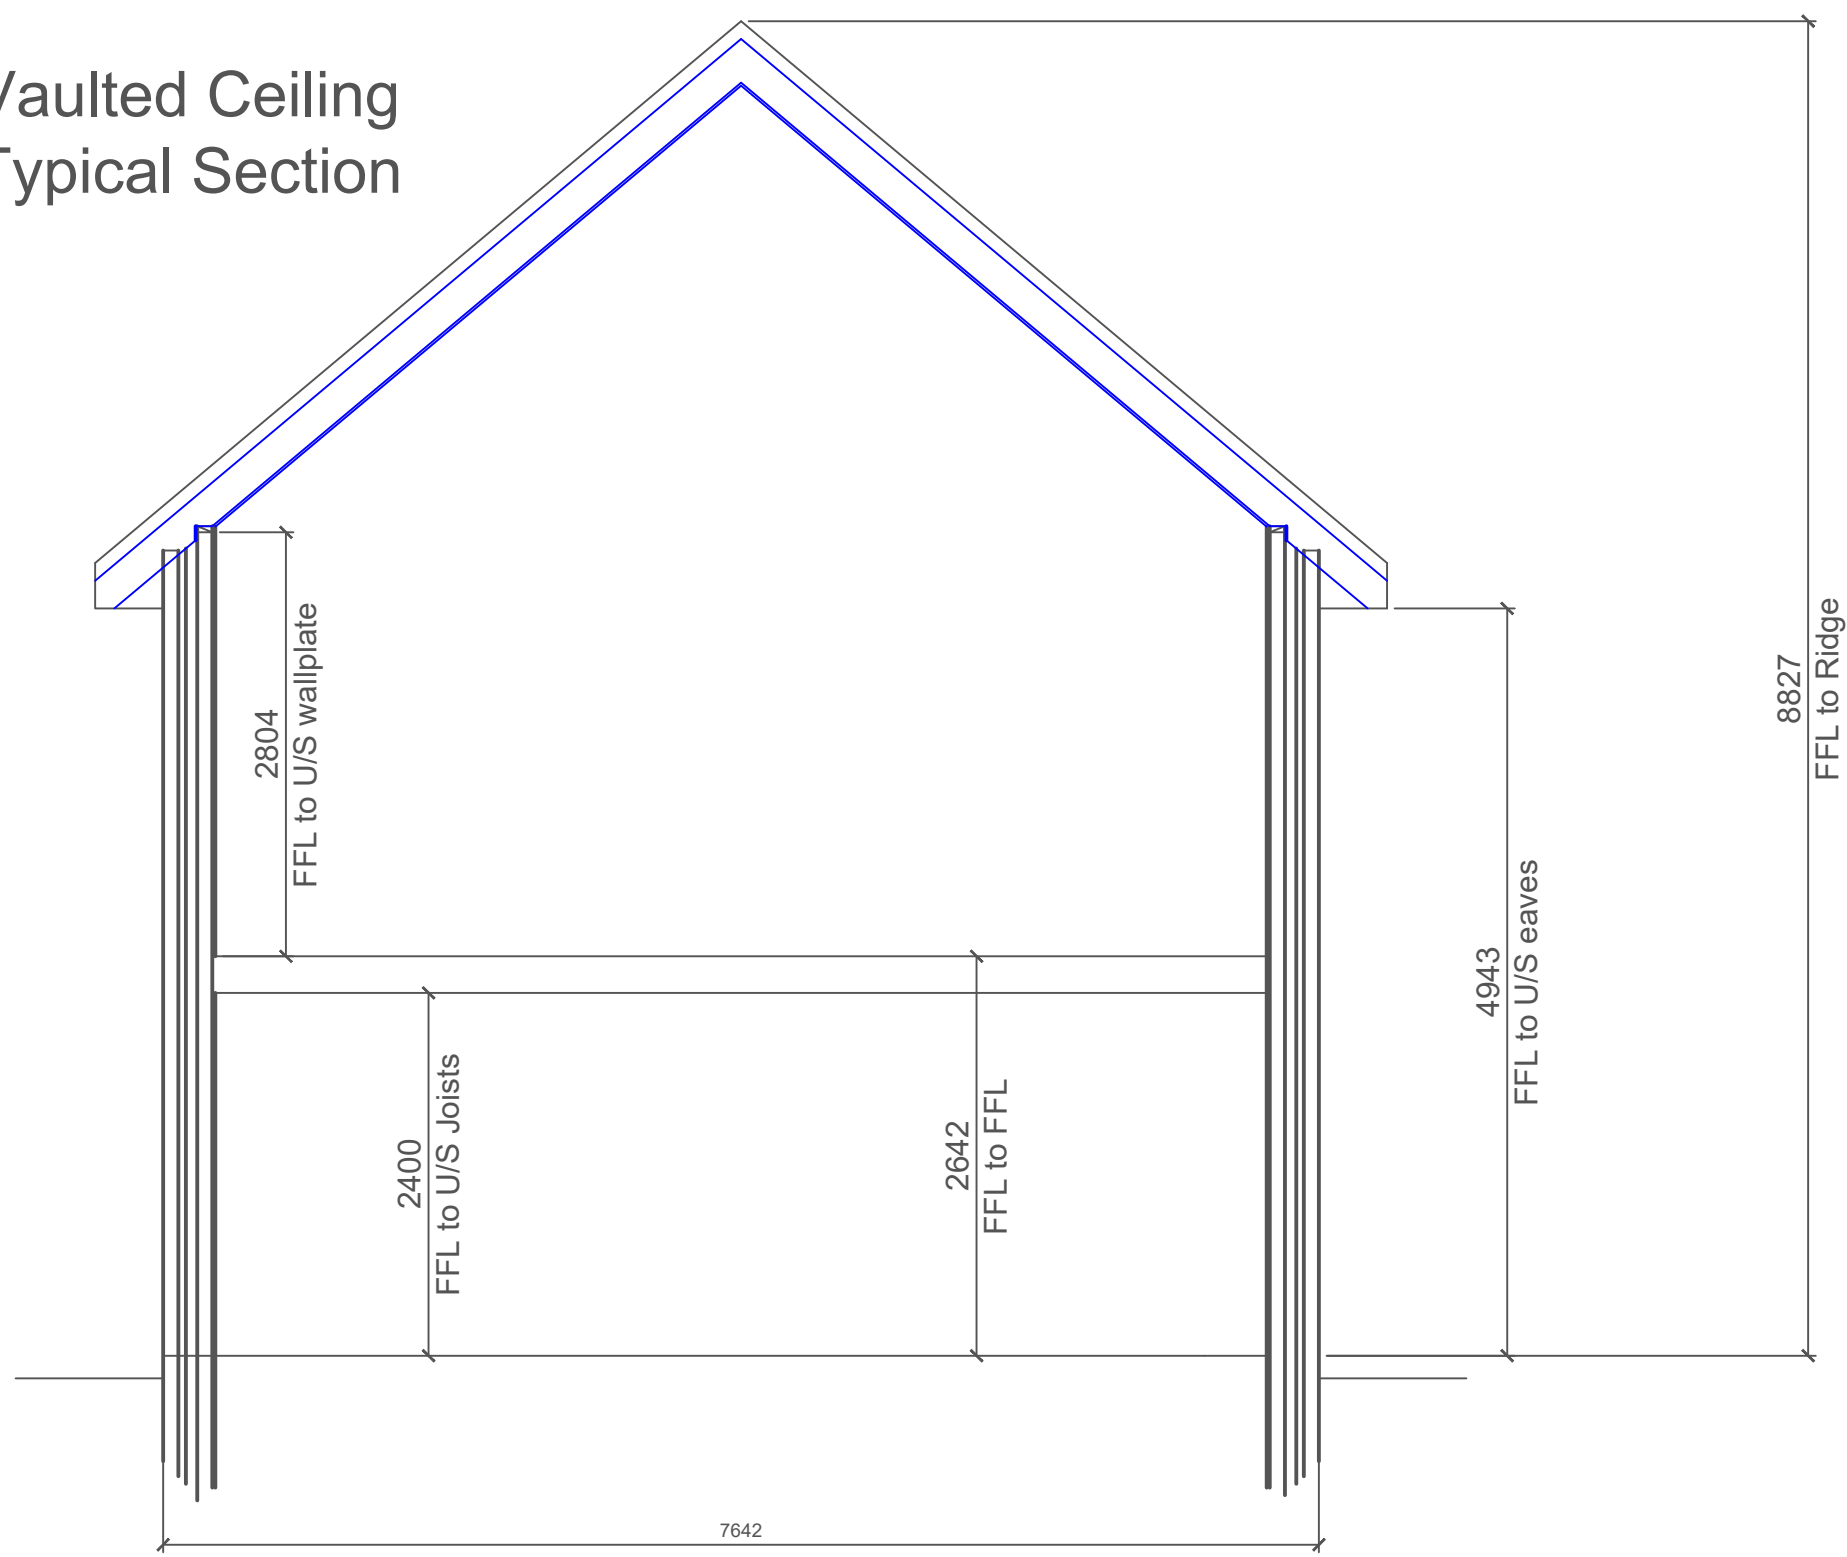

REVISIONS			

CLIENT	
Mr and Mrs C Griffiths	

JOB TITLE	
Proposed 2 Domestic Dwellings and demolition of an existing Bungalow at 35 Parish Road	

DRNG. TITLE	
Proposed Vaulted Section PLOT 1	

DATE:	10 th July 2021
-------	----------------------------

CHECKED:	
----------	--

SCALE:	1:50
--------	------

A3

DRNG. NO.	JD008
-----------	-------

REV.	A
------	---