


All Dimensions are to be site checked

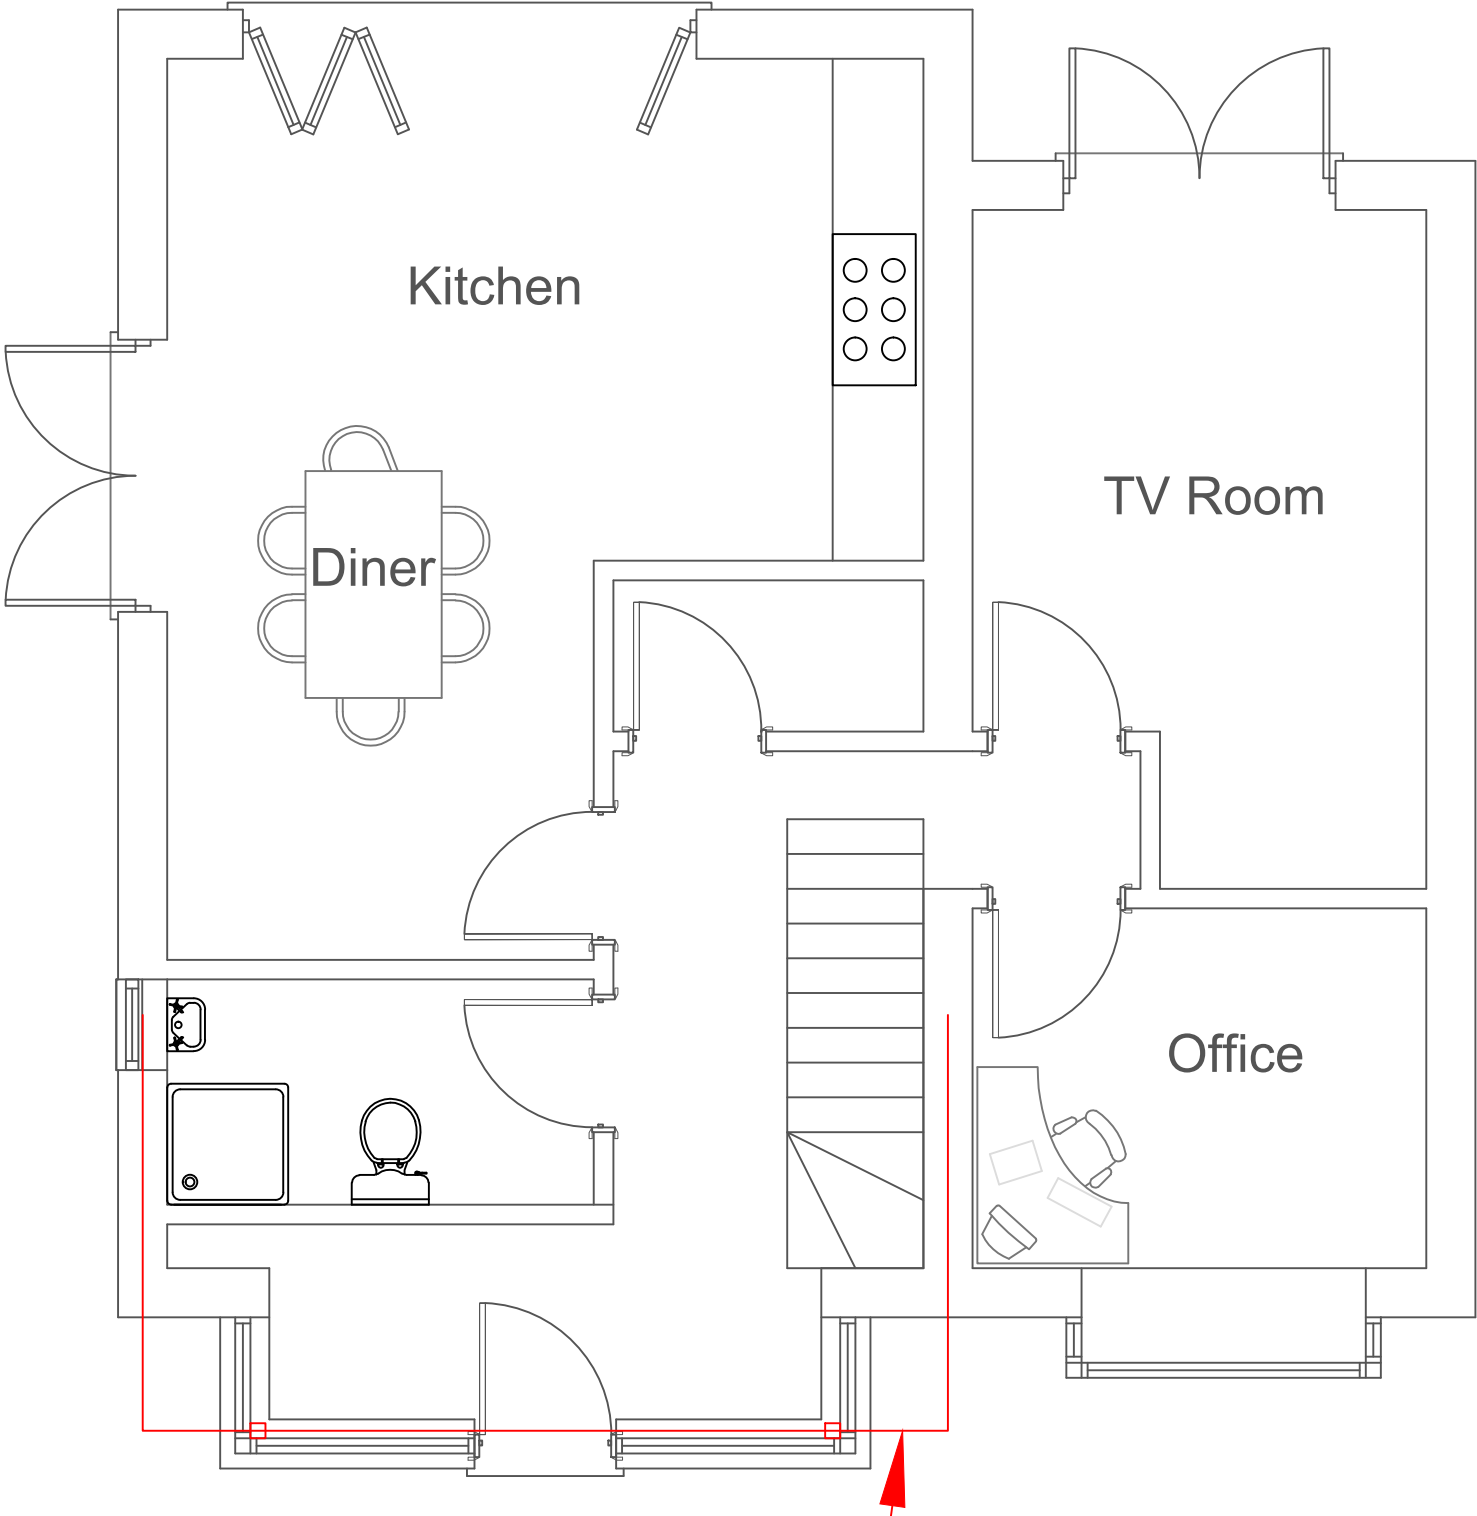

Indicates steelwork designed by an engineer to carry the loads from above

REVISIONS			
A -			

CLIENT	
Mr and Mrs C Griffiths	

JOB TITLE	
Proposed 2 Domestic Dwellings and demolition of an existing Bungalow at 35 Parish Road	

DRNG. TITLE	
Proposed Ground Floor Plan PLOT 2	

DATE:	10 th July 2021
-------	----------------------------

CHECKED:

SCALE:	1:50
--------	------

A3

DRNG. NO.	JD010
-----------	-------

REV.	A
------	---