



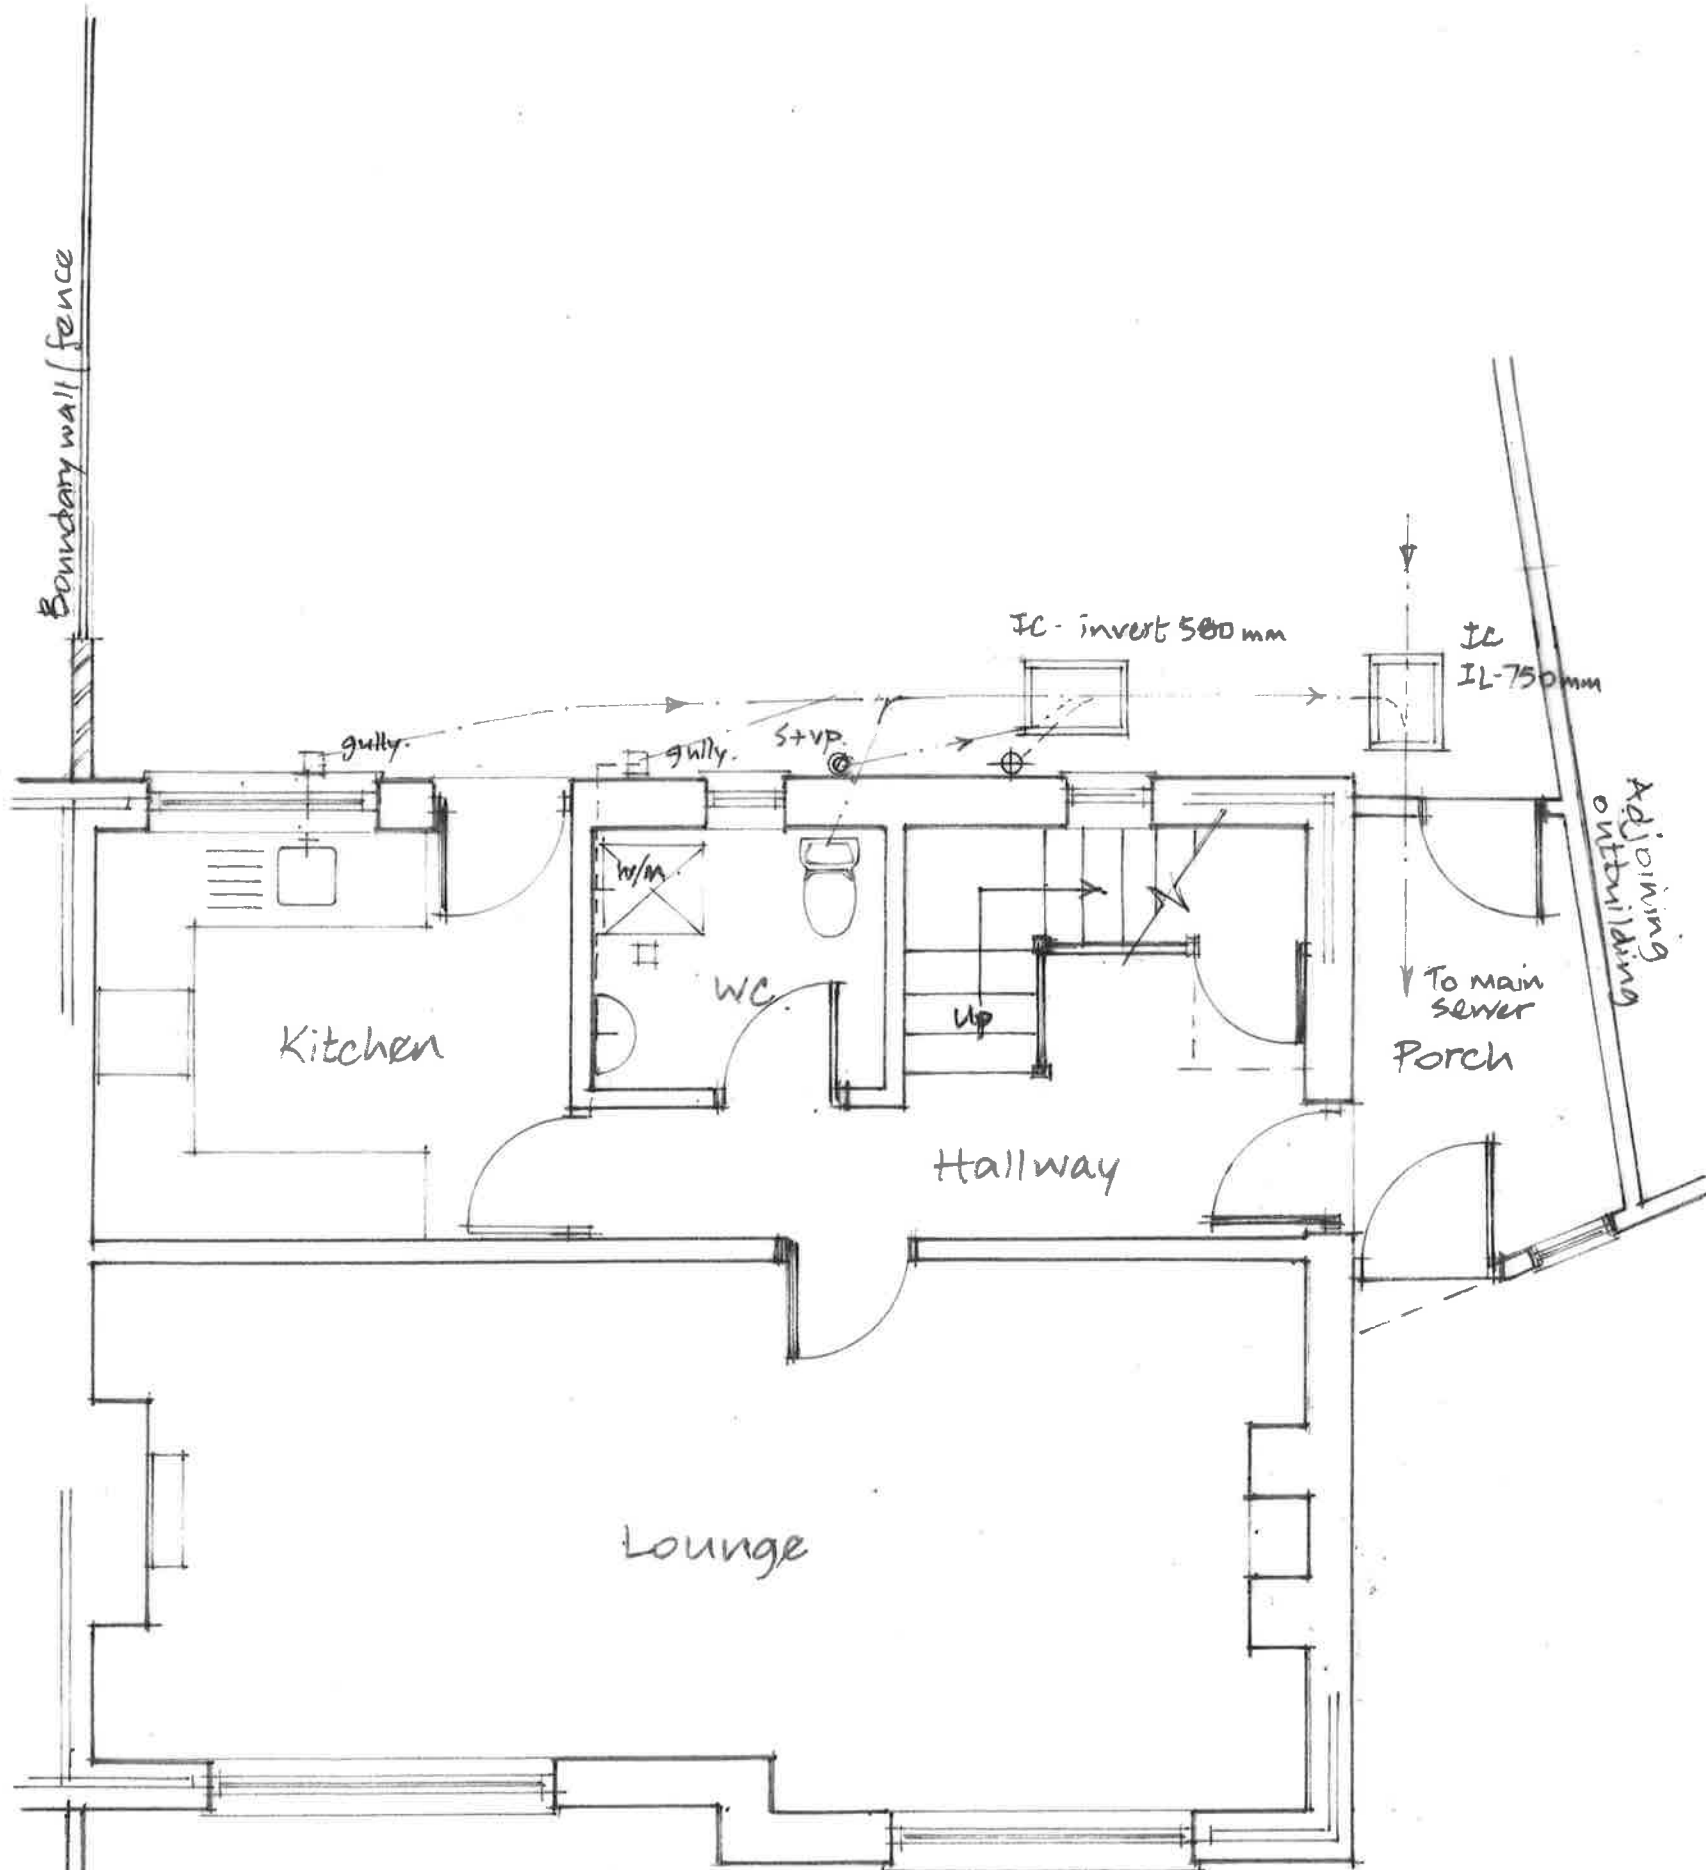

Existing Ground Floor Plan (1:50)



Existing Rear Elevation (1:100)

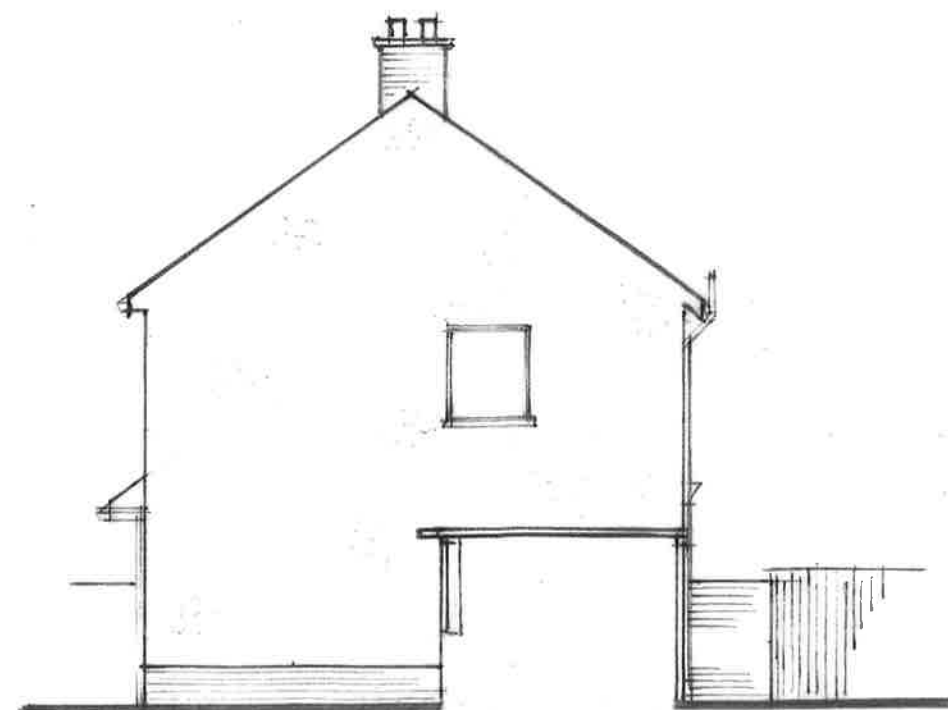

Existing Side Elevation

Proposed Extension at 15 Golf Road, Sandfields,
Port Talbot for Mr G. Tobin GT/GR/01